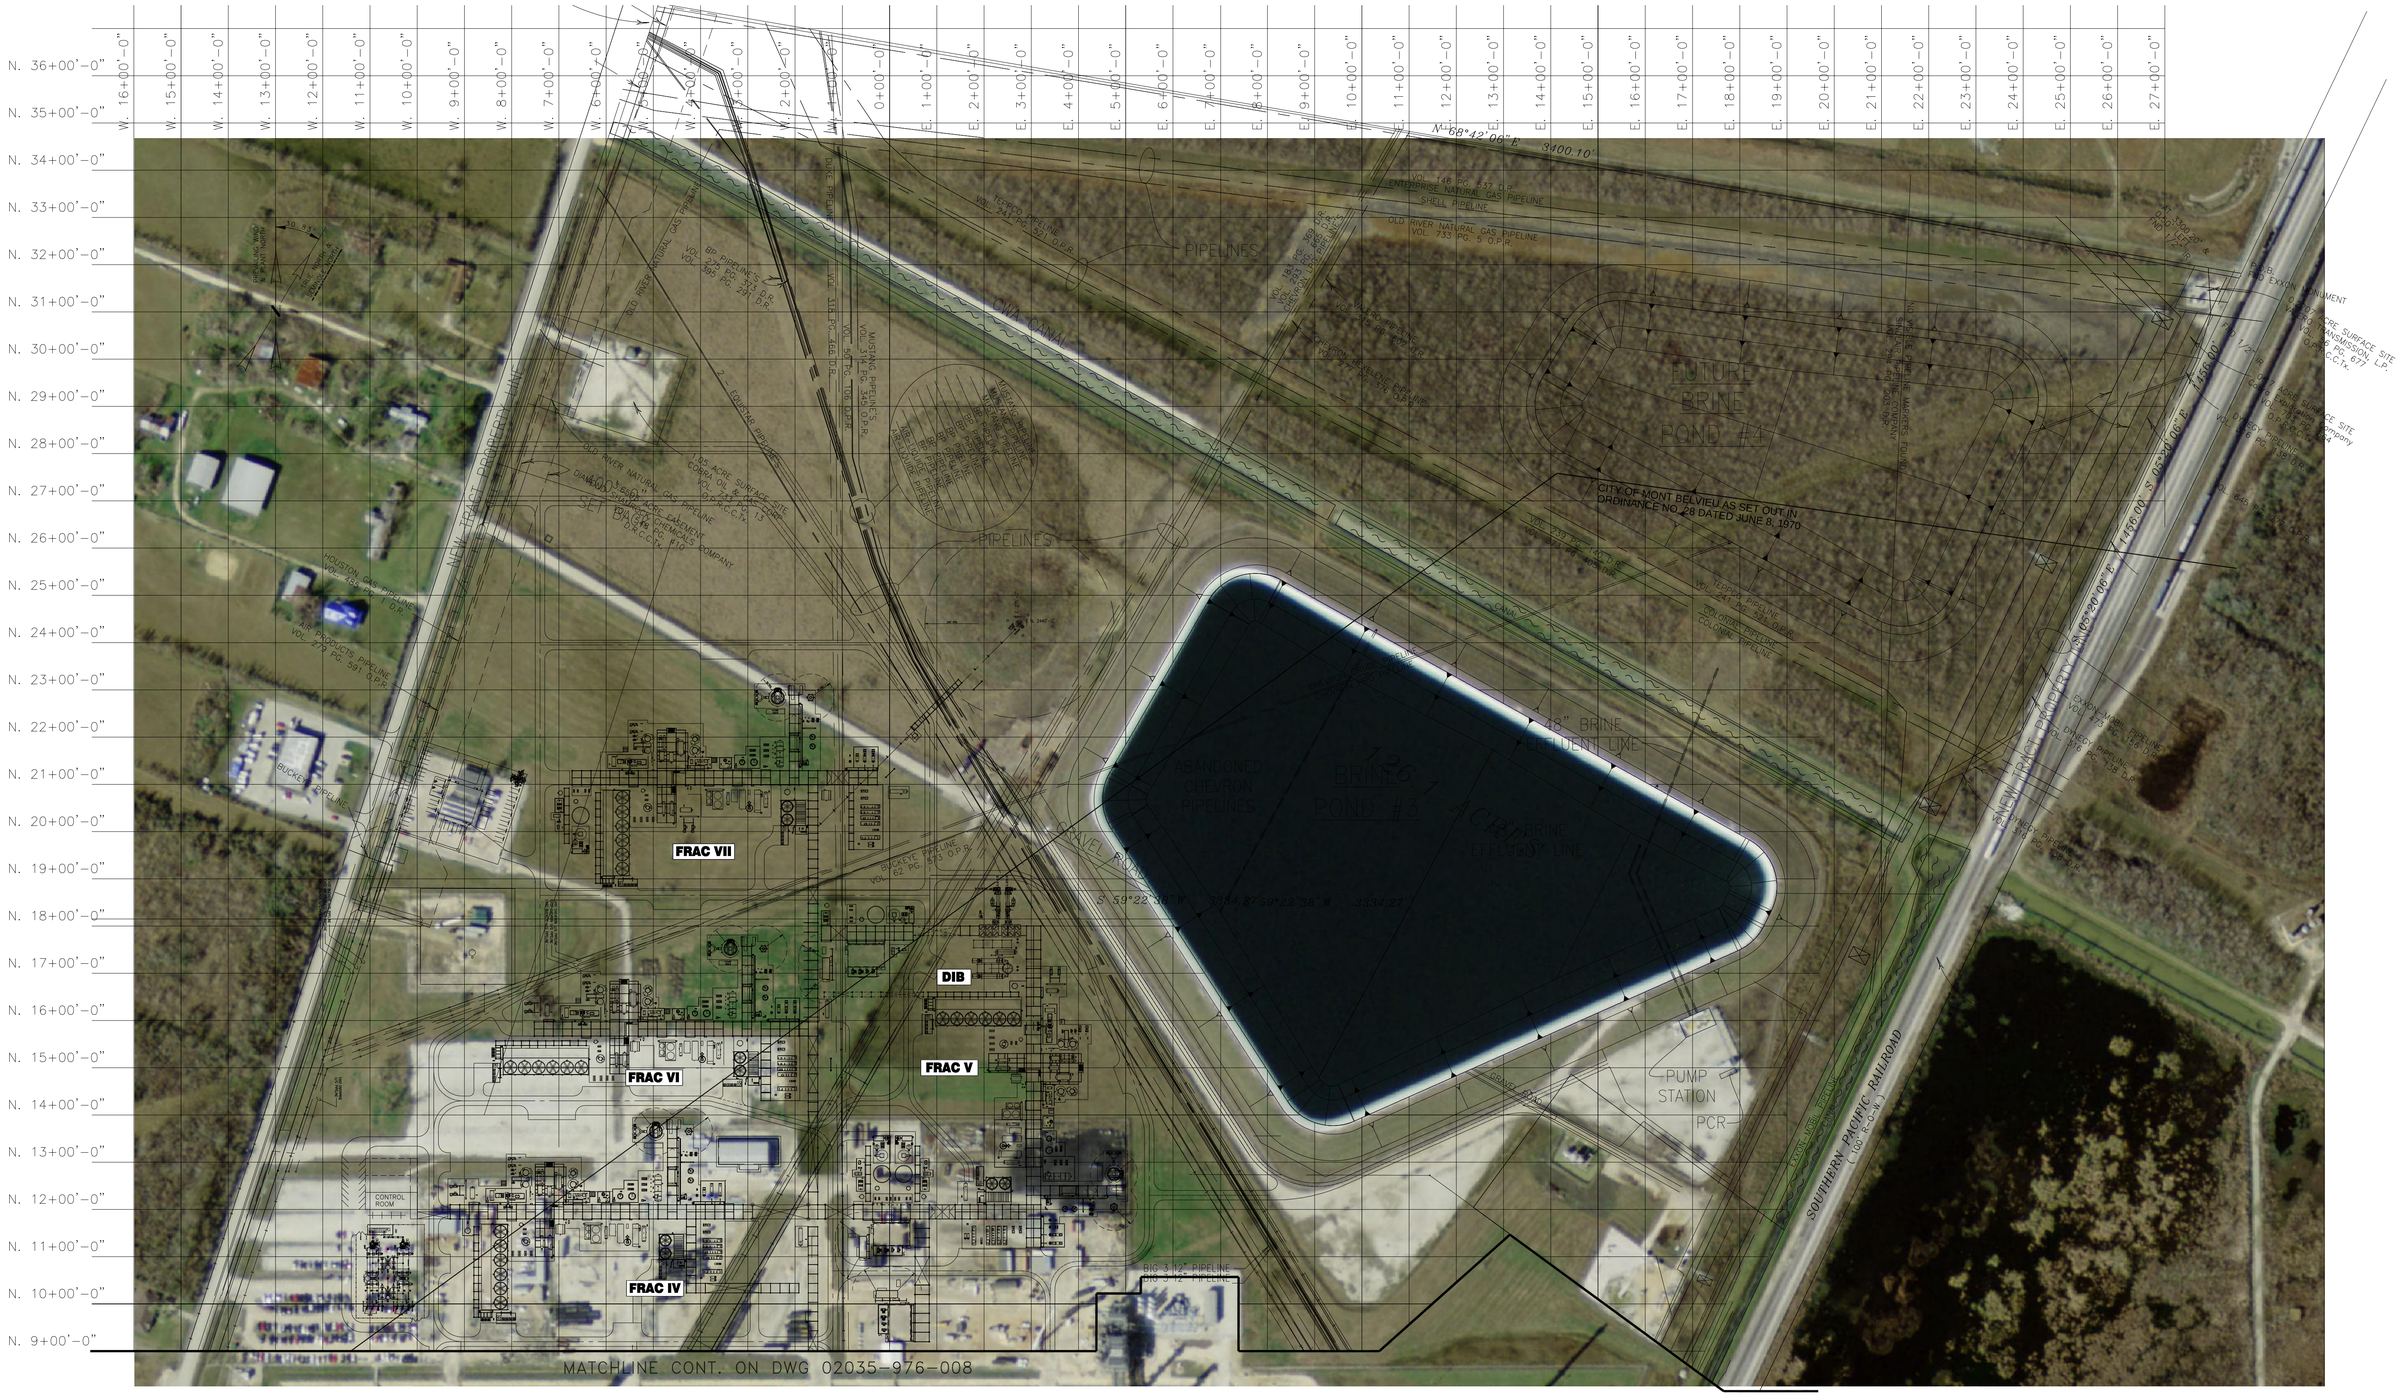

REFERENCE DRAWINGS		No.	REVISION	BY	DATE	CHK.
NUMBER	TITLE	x				
x						

Enterprise Products

LOCATION: PLANT, MONT BELVIEU, TEXAS	SCALE: 1"=160'	DRAWN BY: RD	CHECKED BY: DM

MONT BELVIEU PLANT
SITE PLAN

DATE	APPROVED	DRAWING NUMBER	REV.
11/2010		02128-976-SKT2	0

PROJECT No.

PATH – X: