AMENDED AND RESTATED AGREEMENT FOR LIMITATION ON APPRAISED VALUE OF PROPERTY FOR SCHOOL DISTRICT MAINTENANCE AND OPERATIONS TAXES

---

by and between

YOAKUM INDEPENDENT SCHOOL DISTRICT

and

ENTERPRISE HYDROCARBONS L.P.

(*Texas Taxpayer ID # 32036491259*)

Dated

December 16, 2011

Amended and Restated

July 9, 2012

AMENDED AND RESTATED AGREEMENT FOR LIMITATION ON APPRAISED VALUE OF PROPERTY FOR SCHOOL DISTRICT MAINTENANCE AND OPERATIONS TAXES

STATE OF TEXAS §

COUNTY OF LAVACA §

THIS AMENDED AND RESTATED AGREEMENT FOR LIMITATION ON APPRAISED VALUE OF PROPERTY FOR SCHOOL DISTRICT MAINTENANCE AND OPERATIONS TAXES, hereinafter referred to as this "Amended Agreement," is executed and delivered by and between the **YOAKUM INDEPENDENT SCHOOL DISTRICT**, hereinafter referred to as the "District," a lawfully created independent school district within the State of Texas operating under and subject to the Texas Education Code, and **ENTERPRISE HYDROCARBONS L.P.**, a Delaware limited partnership (Texas Taxpayer Identification Number *32036491259),* hereinafter referred to as the "Applicant." The Applicant and the District are each hereinafter sometimes referred to individually as a "Party" and collectively as the "Parties." Certain capitalized and other terms used in this Amended Agreement shall have the meanings ascribed to them in Section 1.3.

RECITALS

WHEREAS, on April 11, 2011, the Superintendent of Schools of the Yoakum Independent School District, acting as agent of the Board of Trustees of the District (the "Board of Trustees"), received from the Applicant an Application for Appraised Value Limitation on Qualified Property, pursuant to Chapter 313 of the Texas Tax Code; and,

WHEREAS, on April 11, 2011, the Board of Trustees authorized the Superintendent to accept, on behalf of the District, the Application from Enterprise Hydrocarbons L.P., and on April 21, 2011, the Superintendent acknowledged receipt of the Application and the requisite application fee as established pursuant to Texas Tax Code §313.025(a)(1) and Local District Policy CCG (Local); and,

WHEREAS, the Application was delivered to the office of the Texas Comptroller of Public Accounts (hereinafter referred to as the "Comptroller") for review pursuant to Texas Tax Code §313.025(d); and,

WHEREAS, the Comptroller has established May 20, 2011 as the completed Application date; and,

WHEREAS, pursuant to 34 Texas Administrative Code §9.1054, the Application was delivered for review to the Lavaca County Appraisal District established in Lavaca County, Texas (the "County Appraisal District"), pursuant to Texas Tax Code §6.01; and,

WHEREAS, the Comptroller reviewed the Application pursuant to Texas Tax Code §313.025(d), and on June 2, 2011, the Comptroller's Office, via letter, recommended that the Application be approved; and,

WHEREAS, the Comptroller conducted an economic impact evaluation pursuant to Chapter 313 of the Texas Tax Code, which was presented to the Board of Trustees at the December 16, 2011 public hearing held in connection with the Board's consideration of the Application; and,

WHEREAS, the Board of Trustees has carefully reviewed the economic impact evaluation pursuant to Texas Tax Code §313.026 and has carefully considered the Comptroller's positive recommendation for the project; and,

WHEREAS, the Applicant, pursuant to the provisions of Texas Tax Code § 313.025(b) and 34 Tex. Admin. Code § 9.1054(d), has requested an extension of time for the Board of Trustees to approve the Application, and on December 16, 2011, the Board of Trustees granted such extension until December 31, 2011, and caused timely notice of such extension to be sent to the Texas Comptroller's Office; and,

WHEREAS, on December 16, 2011, the Board of Trustees conducted a public hearing on the Application at which it solicited input into its deliberations on the Application from all interested parties within the District; and,

WHEREAS, on December 16, 2011, the Board of Trustees made factual findings pursuant to Texas Tax Code §313.025(f), including, but not limited to findings that: (i) the information in the Application is true and correct; (ii) this Agreement is in the best interest of the District and the State of Texas; (iii) the Applicant is eligible for the Limitation on Appraised Value of the Applicant's Qualified Property; and, (iv) each criterion listed in Texas Tax Code §313.025(e) has been met; and,

WHEREAS, on December 16, 2011, the Board of Trustees determined that the Tax Limitation Amount requested by Applicant, and as defined in Sections 1.2 and 1.3, below, is consistent with the minimum values set out by Tax Code, §§313.022(b) and 313.052, as such Tax Limitation Amount was computed as of the date of this Agreement; and,

WHEREAS, on December 13, 2011, the District received written notification, pursuant to 34 Texas Administrative Code §9.1055(e)(2)(A), that the Comptroller reviewed this Agreement, and reaffirmed the recommendation previously made on June 2, 2011 that the Application be approved; and,

WHEREAS, on December 16, 2011, the Board of Trustees approved the form of this Agreement for Limitation on Appraised Value of Property for School District Maintenance and Operations Taxes, and authorized the President and Secretary of the Board of Trustees to execute and deliver such Agreement to the Applicant; and,

WHEREAS, Applicant has requested that the Board of Trustees, pursuant to the authority granted to them under Tex. Tax Code §313.027(e), take official action to include other property in the December 16, 2011 Agreement, specifically to include Trains 2 and 3 of the natural Gas Processing Plant being constructed on the land described in **Exhibits 1 & 2**, below; and,

WHEREAS, the economic impact evaluation and project recommendation written by the Controller's Office and transmitted to the District of June 2, 2011 had included a consideration of Trains 2 and 3; and,

WHEREAS, the Board of Trustees has again carefully reviewed the economic impact evaluation pursuant to Texas Tax Code §313.026 and has carefully considered the Comptroller's positive recommendation for all three Trains included in the project; and,

WHEREAS, on July 9, 2012, the Board of Trustees conducted a public hearing on the amended Application at which it solicited input into its deliberations on the Application from all interested parties within the District; and,

WHEREAS, on July 9, 2012, the Board of Trustees made supplemental factual findings pursuant to Texas Tax Code §313.025(f), including, but not limited to findings that: (ii) this Amended Agreement is in the best interest of the District and the State of Texas; (ii) the Applicant remains eligible for the Limitation on Appraised Value of the Applicant's Qualified Property; and, (iii) each criterion listed in Texas Tax Code §313.025(e) has been met; and,

WHEREAS, on July 9, 2012, the Board of Trustees reconfirmed that the Tax Limitation Amount requested by Applicant, and as defined in Sections 1.2 and 1.3, below, is consistent with the minimum values set out by Tax Code, §§313.022(b) and 313.052, as such Tax Limitation Amount was computed as of the date of this Agreement; and,

WHEREAS, on June 4, 2012, the District received e-mail notification, pursuant to 34 Texas Administrative Code §9.1055(e)(2)(A), that the Comptroller reviewed this Amended Agreement, and approved it; and,

WHEREAS, on July 9, 2012, the Board of Trustees approved the form of this Amended and Restated Agreement for Limitation on Appraised Value of Property for School District Maintenance and Operations Taxes, and authorized the President and Secretary of the Board of Trustees to execute and deliver such Amended Agreement to the Applicant;

NOW, THEREFORE, for and in consideration of the premises and the mutual covenants and agreements herein contained, the Parties agree as follows:

ARTICLE I

AUTHORITY, TERM, DEFINITIONS, AND GENERAL PROVISIONS

Section 1.1. AUTHORITY

The District and the Applicant hereby amend and restate in its entirety the Agreement for Limitation on Appraised Value of Property for School District Maintenance and Operations Taxes approved by the Board on December 16, 2011, and this Amended Agreement is executed by the District as its written agreement with the Applicant pursuant to the provisions and authority granted to the District in Texas Tax Code §313.027, as more particularly set forth below.

Section 1.2. TERM OF THE AMENDED AGREEMENT

This Amended Agreement shall commence and first become effective on the Commencement Date, as defined in Section 1.3, below. In the event that Applicant makes a Qualified Investment in the amount specified in Section 2.6 below, between the Commencement Date and the end of the Qualifying Time Period, Applicant will be entitled to the Tax Limitation Amount defined in Section 1.3 below, for the following Tax Years: 2014, 2015, 2016, 2017, 2018, 2019, 2020, and 2021. The limitation on the local ad valorem property values for Maintenance and Operations purposes shall commence with the property valuations made as of January 1, 2014, the appraisal date for the third full Tax Year following the Commencement Date.

The period beginning with the Commencement Date of December 16, 2011 and ending on December 31, 2013 is referred to herein as the "Qualifying Time Period," as that term is defined in Texas Tax Code §313.021(4). Applicant shall not be entitled to the Tax Limitation during the Qualifying Time Period.

Unless sooner terminated as provided herein, the limitation on the local ad valorem property values shall terminate on December 31, 2021. Except as otherwise provided herein, this Amended Agreement will terminate, in full on the Final Termination Date. The termination of this Amended Agreement shall not (i) release any obligations, liabilities, rights and remedies arising out of any breach of, or failure to comply with, this Amended Agreement occurring prior to such termination, or (ii) affect the right of a Party to enforce the payment of any amount, including any Tax Credit, to which such Party was entitled before such termination or to which such Party became entitled as a result of an event that occurred before such termination, so long as the right to such payment survives said termination.

Except as otherwise provided herein, the Tax Years for which this Amended Agreement is effective are as set forth below and set forth opposite each such Tax Year are the corresponding year in the term of this Amended Agreement, the date of the Appraised Value determination for such Tax Year, and a summary description of certain provisions of this Amended Agreement corresponding to such Tax Year (it being understood and agreed that such

summary descriptions are for reference purposes only, and shall not affect in any way the meaning or interpretation of this Amended Agreement):

Full Tax Year of Amended Agreement	Date of Appraised Value Determination	School Year	Tax Year	Summary Description of Provisions
Partial Year (Commencing December 16, 2011)	January 1, 2011	2011-12	2011	Start of Qualifying Time Period beginning with Commencement Date. No limitation on value. First year for computation of Annual Limit.
1	January 1, 2012	2012-13	2012	Qualifying Time Period. No limitation on value. Possible tax credit in future years.
2	January 1, 2013	2013-14	2013	Qualifying Time Period. No limitation on value. Possible tax credit in future years.
3	January 1, 2014	2014-15	2014	$ 10 million property value limitation.
4	January 1, 2015	2015-16	2015	$ 10 million property value limitation. Possible tax credit due to Applicant.
5	January 1, 2016	2016-17	2016	$ 10 million property value limitation. Possible tax credit due to Applicant.
6	January 1, 2017	2017-18	2017	$ 10 million property value limitation. Possible tax credit due to Applicant.
7	January 1, 2018	2018-19	2018	$ 10 million property value limitation. Possible tax credit due to Applicant.
8	January 1, 2019	2019-20	2019	$ 10 million property value limitation. Possible tax credit due to Applicant.

Full Tax Year of Amended Agreement	Date of Appraised Value Determination	School Year	Tax Year	Summary Description of Provisions
9	January 1, 2020	2020-21	2020	$ 10 million property value limitation. Possible tax credit due to Applicant.
10	January 1, 2021	2021-22	2021	$ 10 million property value limitation. Possible tax credit due to Applicant.
11	January 1, 2022	2022-23	2022	No tax limitation. Possible tax credit due to Applicant. Applicant obligated to Maintain Viable Presence if no early termination.
12	January 1, 2023	2023-24	2023	No tax limitation. Possible tax credit due to Applicant. Applicant obligated to Maintain Viable Presence if no early termination.
13	January 1, 2024	2024-25	2024	No tax limitation. Possible tax credit due to Applicant. Applicant obligated to Maintain Viable Presence if no early termination.

Section 1.3. DEFINITIONS

Wherever used herein, the following terms shall have the following meanings, unless the context in which used clearly indicates another meaning, to-wit:

"*Act*" means the Texas Economic Development Act set forth in Chapter 313 of the Texas Tax Code, as amended.

"*Affiliate*" of any specified person or entity means any other person or entity that directly or indirectly, through one or more intermediaries, controls, or is controlled by, or is under direct or indirect common control with the Applicant. For purposes of this definition, "control" when used with respect to any person or entity means (i) the ownership, directly or indirectly, of fifty (50) percent or more of the voting securities of such person or entity, or (ii) the right to direct the management or operations of such person or entity, directly or indirectly, whether through the ownership (directly or indirectly) of securities, by contract or otherwise.

"*Affiliated Group*" means a group of one or more entities in which a controlling interest is owned by a common owner or owners, either corporate or non-corporate, or by one or more of the member entities.

"*Aggregate Limit*" means, for any Tax Year during the term of this Amended Agreement, the cumulative total of the Annual Limit amount for such Tax Year and for all previous Tax Years during the course of this Amended Agreement, less all amounts paid by the Applicant to or on behalf of the District under Article IV.

"*Agreement*" means the *Agreement for Limitation on Appraised Value of Property for School District Maintenance and Operations Taxes* previously approved by the Board on December 16, 2011.

"*Amended Agreement*" means this Amended Agreement, as the same may be modified, amended, restated, amended and restated, or supplemented from time to time in accordance with Section 6.3.

"*Annual Limit*" means the maximum annual benefit which can be paid directly to the District as a Supplemental Payment under the provisions of Texas Tax Code § 313.027(i). For purposes of this Amended Agreement, the amount of the Annual Limit shall be calculated for each year by multiplying the District's Average Daily Attendance for the applicable school year, as calculated pursuant to Texas Education Code § 42.005, times the greater of $100, or any larger amount allowed by Texas Tax Code § 313.027(i), if such limit amount is increased for any future year of this Amended Agreement. The Annual Limit shall first be computed for Tax Year 2011, which, by virtue of the Commencement Date is the first year of the Qualifying Time Period under this Amended Agreement.

"*Applicant*" means Enterprise Hydrocarbons L.P., *Texas Taxpayer Identification Number 32036491259,* the company listed in the Preamble of this Amended Agreement who, on April 11, 2011, filed the Original Application with the District for an Appraised Value Limitation on Qualified Property, pursuant to Chapter 313 of the Texas Tax Code. The term "Applicant" shall also include the Applicants' assigns and successors-in-interest and their direct and indirect subsidiaries.

"*Applicable School Finance Law*" means Chapters 41 and 42 of the Texas Education Code, the Texas Economic Development Act (Chapter 313 of the Texas Tax Code), Chapter 403, Subchapter M, of the Texas Government Code applicable to the District, and the Constitution and general laws of the State applicable to the independent school districts of the State, including specifically, the applicable rules and regulations of the agencies of the State having jurisdiction over any matters relating to the public school systems and school districts of the State, and judicial decisions construing or interpreting any of the above. The term also includes any amendments or successor statutes that may be adopted in the future that could impact or alter the calculation of the Applicant's ad valorem tax obligation to the District, either with or without the limitation of property values made pursuant to this Amended Agreement.

"*Application*" means the Original Application for Appraised Value Limitation on Qualified Property (Chapter 313, Subchapter B or C, of the Texas Tax Code) filed with the District by the Applicant on April 11, 2011which has been certified by the Comptroller's office to collectively constitute a complete final Application as of the date of May 20, 2011. The term includes all forms required by the Comptroller, the schedules attached thereto, and all other documentation submitted by Applicant for the purpose of obtaining this Amended Agreement with the District. The term also includes all amendments and supplements thereto submitted by Applicant.

"*Appraised Value*" shall have the meaning assigned to such term in Section 1.04(8) of the Texas Tax Code.

"*Appraisal District*" means the Lavaca County Appraisal District.

"Board of Trustees" means the Board of Trustees of the Yoakum Independent School District.

"Commencement Date" means December 16, 2011, the date upon which this Amended Agreement was approved by the District's Board of Trustees.

"Completed Application Date" means May 20, 2011, the date upon which the Comptroller determined to be the date of its receipt of a completed Application for Appraised Value Limitation on Qualified Property (Tax Code, Chapter 313, Subchapter B or C), Comptroller Form 50-296, from the Applicant.

"Comptroller" means the Texas Comptroller of Public Accounts, or the designated representative of the Texas Comptroller of Public Accounts acting on behalf of the Comptroller.

"*Comptroller's Rules*" means the applicable rules and regulations of the Comptroller set forth at Chapter 34 Texas Administrative Code, Chapter 9, Subchapter D, together with any court or administrative decisions interpreting same.

"County" means Lavaca County, Texas.

"Determination of Breach" shall have the meaning assigned to such term in Section 7.8 of this Amended Agreement

"District" or "School District" means the Yoakum Independent School District, being a duly authorized and operating independent school district in the State, having the power to levy, assess, and collect ad valorem taxes within its boundaries and to which Subchapter C of the Act applies. The term also includes any successor independent school district or other successor governmental authority having the power to levy and collect ad valorem taxes for school purposes on the Applicant's Qualified Property or the Applicant's Qualified Investment.

"Final Termination Date" means December 31, 2024. However, any payment obligations of any Party arising under this Amended Agreement prior to the Final Termination Date will survive until paid by the Party owing same.

"Force Majeure" means a failure caused by (a) provisions of law, or the operation or effect of rules, regulations or orders promulgated by any governmental authority having jurisdiction over the Applicant, the Applicant's Qualified Property or the Applicant's Qualified Investment or any upstream, intermediate or downstream equipment or support facilities as are necessary to the operation of the Applicant's Qualified Property or the Applicant's Qualified Investment; (b) any demand or requisition, arrest, order, request, directive, restraint or requirement of any government or governmental agency whether federal, state, military, local or otherwise; (c) the action, judgment or decree of any court; (d) floods, storms, hurricanes, evacuation due to threats of hurricanes, lightning, earthquakes, washouts, high water, fires, acts of God or public enemies, wars (declared or undeclared), blockades, epidemics, riots or civil disturbances, insurrections, strikes, labor disputes (it being understood that nothing contained in this Amended Agreement shall require the Applicant to settle any such strike or labor dispute), explosions, breakdown or failure of plant, machinery, equipment, lines of pipe or electric power lines (or unplanned or forced outages or shutdowns of the foregoing for inspections, repairs or maintenance), inability to obtain, renew or extend franchises, licenses or permits, loss, interruption, curtailment or failure to obtain electricity, gas, steam, water, wastewater disposal, waste disposal or other utilities or utility services, inability to obtain or failure of suppliers to deliver equipment, parts or material, or inability of the Applicant to ship or failure of carriers to transport electricity from the Applicant's facilities; or (e) any other cause (except financial), whether similar or dissimilar, over which the Applicant has no reasonable control and which forbids or prevents performance.

"Land" shall have the meaning assigned to such term in Section 2.2.

"Maintain Viable Presence" means after the development and construction of the project described in the Application and in the description of the Applicant's Qualified Investment/Qualified Property as set forth in Section 2.3, below, (i) the operation over the term of this Amended Agreement of the facility or facilities for which the tax limitation is granted, as the same may from time to time be expanded, upgraded, improved, modified, changed, remodeled, repaired, restored, reconstructed, reconfigured, and/or reengineered: (ii) the maintenance of at least the number of New Jobs required by Chapter 313 of the Texas Tax Code from the time they are created until the Final Termination Date; and (iii) the maintenance of at least the number of Qualifying Jobs set forth in the Application from the time they are created until the Final Termination Date

"M&O Amount" shall have the meaning assigned to such term in Section 3.2 of the Amended Agreement.

"Maintenance and Operations Revenue" or *"M&O Revenue"* means (i) those revenues which the District receives from the levy of its annual ad valorem maintenance and operations tax pursuant to Texas Education Code §45.002 and Article VII §3 of the Texas Constitution, plus

(ii) all State revenues to which the District is or may be entitled under Chapter 42 of the Texas Education Code or any other statutory provision as well as any amendment or successor statute to these provisions, plus (iii) any indemnity payments received by the District under other agreements similar to this Amended Agreement to the extent that such payments are designed to replace District M&O Revenue lost as a result of such similar agreements, less (iv) any amounts necessary to reimburse the State of Texas or another school district for the education of additional students pursuant to Chapter 41 of the Texas Education Code.

"*Market Value*" shall have the meaning assigned to such term in Section 1.04(7) of the Texas Tax Code.

"*Net Tax Benefit*" means an amount (but not less than zero) equal to (i) the amount of maintenance and operations ad valorem taxes which the Applicant would have paid to the District for all Tax Years during the term of this Amended Agreement if this Amended Agreement had not been entered into by the Parties, (ii) adding to the amount determined under clause (i) all Tax Credits received by the Applicant under Chapter 313, Tax Code, and (iii) subtracting from the sum of the amounts determined under clauses (i) and (ii) the sum of (A) all maintenance and operations ad valorem school taxes actually due to the District or any other governmental entity, including the State of Texas, for all Tax Years of this Amended Agreement, plus (B) any payments due to the District under Article III under this Amended Agreement.

"*New Jobs*" means the total number of "new jobs" defined by 34 Texas Administrative Code §9.1051, which the Applicant will create in connection with the project described in the Application. In accordance with the requirements of Texas Tax Code §313.024(d), eighty percent (80%), of all New Jobs created by Applicant on the project shall also be Qualifying Jobs, as defined below.

"*Qualified Investment*" has the meaning set forth in Chapter 313 of the Texas Tax Code, as interpreted by the Comptroller's Rules, as these provisions existed on the date of this Amended Agreement, and applying any specific requirements for rural school districts imposed by Subchapter C of Chapter 313 of the Texas Tax Code and by the Comptroller's Rules.

"*Qualifying Jobs*" means the number of New Jobs the Applicant will create in connection with the project described in the Application, which meet the requirements of Texas Tax Code 313.021(3).

"*Qualified Property*" has the meaning set forth in Chapter 313 of the Texas Tax Code, as interpreted by the Comptroller's Rules and the Texas Attorney General, as these provisions existed on the date of this Amended Agreement, and applying any specific requirements for rural school districts imposed by Subchapter C of Chapter 313 of the Texas Tax Code and by the Comptroller's Rules.

"*Qualifying Time Period*" means the period that begins on the Commencement Date (i.e., December 16, 2011) and ends on December 31, 2013.

"*Revenue Protection Amount*" means the amount calculated pursuant to Section 3.2 of this Amended Agreement.

"*State*" means the State of Texas.

"*Substantive Document*" means a document or other information or data in electronic media determined by the Comptroller to substantially involve or include information or data significant to an application, the evaluation or consideration of an application, or the agreement or implementation of an agreement for limitation of appraised value pursuant to Tax Code, Chapter 313. The term includes, but is not limited to, any application requesting a limitation on appraised value and any amendments or supplements, any economic impact evaluation made in connection with an application, any agreement between applicant and the school district and any subsequent amendments or assignments, any school district written finding or report filed with the comptroller as required under this subchapter, and any application requesting school tax credits under Tax Code, §313.103.

"*Tax Credit*" means the tax credit, either to be paid by the District to the Applicant, or to be applied against any taxes that the District imposes on the Applicant's Qualified Property, as computed under the provisions of Subchapter D of the Act, and rules adopted by the Comptroller and/or the Texas Education Agency, provided that the Applicant complies with the requirements under such provisions, including the timely filing of a completed application under Texas Tax Code § 313.103 and the duly adopted administrative rules relating thereto.

"*Tax Limitation Amount*" means the maximum amount which may be placed as the Appraised Value on Qualified Property/Qualified Investment for years three (3) through ten (10) of this Amended Agreement pursuant to Texas Tax Code §313.054. That is, for each of the eight (8) Tax Years 2014, 2015, 2016, 2017, 2018, 2019, 2020, and 2021, the Appraised Value of the Applicant's Qualified Investment for the District's maintenance and operations ad valorem tax purposes shall not exceed, and the Tax Limitation Amount shall be, the lesser of:

(a) the Market Value of the Applicant's Qualified Investment; or

(b) Ten Million Dollars ($10,000,000.00).

The Tax Limitation Amount is based on the limitation amount for the category that applies to the District on the effective date of this Amended Agreement, as set out by Tax Code, §313.022(b) or §313.052, as applicable.

"*Tax Year*" shall have the meaning assigned to such term in Section 1.04(13) of the Texas Tax Code (*i.e.*, the calendar year).

"*Taxable Value*" shall have the meaning assigned to such term in Section 1.04(10) of the Texas Tax Code.

"Texas Education Agency Rules" means the applicable rules and regulations adopted by the Texas Commissioner of Education in relation to the administration of Chapter 313, Texas Tax Code, which are set forth at Title 19 – Part 2, Texas Administrative Code (including, but not limited to, §61.1019), together with any court or administrative decisions interpreting same.

ARTICLE II

PROPERTY DESCRIPTION

Section 2.1. LOCATION WITHIN A QUALIFIED REINVESTMENT OR ENTERPRISE ZONE

The Applicant's Qualified Property upon which the Applicant's Qualified Investment will be located is within an area designated as a reinvestment zone under Chapter 311 or 312 of the Texas Tax Code. The legal description of the reinvestment zone in which the Applicant's Qualified Property is located is attached to this Amended Agreement as **EXHIBIT 1** and is incorporated herein by reference for all purposes.

Section 2.2. LOCATION OF QUALIFIED PROPERTY

The location of the Applicant's Qualified Property upon which the Applicant's Qualified Investment will be located is described in the legal description which is attached to this Amended Agreement as **EXHIBIT 2** and is incorporated herein by reference for all purposes. The Parties expressly agree that the boundaries of the Land may not be materially changed from its configuration described in **EXHIBIT 2** without the express authorization of each of the Parties.

Section 2.3. DESCRIPTION OF QUALIFIED INVESTMENT AND QUALIFIED PROPERTY

The Qualified Investment and/or Qualified Property that is subject to the Tax Limitation Amount is described in **EXHIBIT 3**, which is attached hereto and incorporated herein by reference for all purposes (the "Applicant's Qualified Investment"). The Applicant' Qualified Investment shall be that property, described in **EXHIBIT 3** which is placed in service under the terms of the Application, during the Qualifying Time Period described in both Section 1.2, above and the definition of Qualifying Time Period set forth in Section 1.3, above. The Applicant's Qualified Property shall be all property, described in **EXHIBIT 3**, including, but not limited to Applicant's Qualified Investment, together with the land described in **EXHIBIT 2** which: 1) is owned by Applicant; 2) was first placed in service after May 20, 2011, the completed Application date established by the Comptroller; and 3) is used in connection with the activities described in the Application. Property which is not specifically described in **EXHIBIT 3** shall not be considered by the District or the Appraisal District to be part of the Applicant's Qualified Investment or the Applicant's Qualified Property for purposes of this Amended Agreement, unless pursuant to Texas Tax Code §313.027(e) and Section 8.3 of this Amended Agreement, the Board of Trustees, by official action, provides that such other property is a part of the Applicant's Qualified Investment for purposes of this Amended Agreement.

Property owned by the Applicant which is not described in **EXHIBIT 3** may not be considered to be the Applicant's Qualified Property unless the Applicant:

(a) submits to the District and the Comptroller a written request to add such property to this Amended Agreement, which request shall include a specific description of the additional property to which the Applicant requests that the Tax Limitation Amount apply;

(b) notifies the District and the Comptroller of any other changes to the information that was provided in the Application approved by the District; and,

(c) provides any additional information reasonably requested by the District or the Comptroller that is necessary to re-evaluate the economic impact analysis for the new or changed conditions.

Section 2.4. APPLICANT'S OBLIGATIONS TO PROVIDE CURRENT INVENTORY OF QUALIFIED PROPERTY

At the end of the Qualifying Time Period, or at any other time when there is a material change in the Applicant's Qualified Property located on the land described in **EXHIBIT 2**; upon a reasonable request by the District, the Comptroller, or the Appraisal District, Applicant shall provide to the District, the Comptroller, and the Appraisal District a specific and detailed description of the tangible personal property, buildings, or permanent, nonremovable building components (including any affixed to or incorporated into real property) on the Applicant's Qualified Property to which the Tax Limitation Amount applies including maps or surveys of sufficient detail and description to locate all such described property within the boundaries of the real property which is subject to this Amended Agreement.

Section 2.5. QUALIFYING USE

The Applicant's Qualified Investment described above in Section 2.3 qualifies for a Tax Limitation Agreement under Texas Tax Code §313.024(b)(1) as a manufacturing facility.

Section 2.6. LIMITATION ON APPRAISED VALUE

So long as the Applicant makes a Qualified Investment in the amount Ten Million Dollars ($10,000,000.00), or greater, during the Qualifying Time Period; and unless this Amended Agreement has been terminated as provided herein before such Tax Year, for each of the eight (8) Tax Years 2014, 2015, 2016, 2017, 2018, 2019, 2020, and 2021, the Appraised Value of the Applicant's Qualified Investment for the District's maintenance and operations ad valorem tax purposes shall not exceed the lesser of:

(a) the Market Value of the Applicant's Qualified Investment; or

(b) Ten Million Dollars ($10,000,000.00).

This Tax Limitation Amount is based on the limitation amount for the category that applies to the District on the effective date of this Amended Agreement, as set out by Texas Tax Code §313.022 (b) or §313.052.

ARTICLE III

PROTECTION AGAINST LOSS OF FUTURE DISTRICT REVENUES

Section 3.1. INTENT OF THE PARTIES

Subject to the limitations contained in this Amended Agreement (including Section 5.1), it is the intent of the Parties that the District shall, in accordance with the provisions of Texas Tax Code §313.027(f)(1), be compensated by the Applicant for any loss that the District incurs in its Maintenance and Operations Revenue solely as a result of, or on account of, entering into this Amended Agreement, after taking into account any payments to be made under this Amended Agreement. Such payments shall be independent of, and in addition to, all such other payments as are set forth in Article IV. Subject only to the limitations contained in this Amended Agreement (including Section 5.1), it is the intent of the Parties that the risk of any negative financial consequence to the District in making the decision to enter into this Amended Agreement will be borne by the Applicant and not by the District, and paid by the Applicant to the District in addition to any and all payments due under Article IV.

Section 3.2. CALCULATING THE AMOUNT OF LOSS OF REVENUES BY THE DISTRICT

Subject to the provisions of Sections 5.1 and 5.2, the amount to be paid by the Applicant to compensate the District for loss of Maintenance and Operations Revenue resulting from, or on account of, this Amended Agreement for each year during the term of this Amended Agreement (the "M&O Amount") shall be determined in compliance with the Applicable School Finance Law in effect for such year and according to the following formula:

The M&O Amount owed by the Applicant to District means the Original M&O Revenue *minus* the New M&O Revenue;

Where:

i. "Original M&O Revenue" means the total State and local Maintenance & Operations Revenue that the District would have received for the school year under the Applicable School Finance Law had this Amended Agreement not been entered into by the Parties and the Applicant's Qualified Property and/or the

Applicant's Qualified Investment been subject to the ad valorem maintenance and operations tax.

ii. "New M&O Revenue" means the total State and local Maintenance & Operations Revenue that the District actually received for such school year, after all adjustments have been made to such Maintenance and Operations Revenue because of any portion of this Amended Agreement.

In making the calculations required by this Section 3.2:

i. The Taxable Value of property for each school year will be determined under the Applicable School Finance Law.

ii. For purposes of this calculation, the tax collection rate on the Applicant's Qualified Property and/or the Applicant's Qualified Investment will be presumed to be one hundred percent (100%)

iii. If, for any year of this Amended Agreement, the difference between the Original M&O Revenue and the New M&O Revenue as calculated under this Section 3.2 results in a negative number, the negative number will be considered to be zero.

iv. All calculations made for years three (3) through ten (10) of this Amended Agreement under Section 3.2, Subsection *ii* of this Amended Agreement will reflect the Tax Limitation Amount for such year.

v. All calculations made under this Section 3.2 shall be made by a methodology which isolates the full M & O revenue impact caused by this Amended Agreement. The Applicant shall not be responsible to reimburse the District for other revenue losses created by other agreements, or any other factors not contained in this Amended Agreement.

Section 3.3. COMPENSATION FOR LOSS OF OTHER REVENUES

In addition to the amounts determined pursuant to Section 3.2 above, and to the extent provided in Section 6.3, the Applicant, on an annual basis, shall also indemnify and reimburse the District for the following:

(a) all non-reimbursed costs incurred by the District in paying or otherwise crediting to the account of the Applicant, any applicable tax credit to which the Applicant may be entitled pursuant to Chapter 313, Subchapter D of the Texas Tax Code,

and for which the District does not receive reimbursement from the State pursuant to Texas Educ. Code § 42.2515, or other similar or successor statute.

(b) all non-reimbursed costs, certified by the District's external auditor to have been incurred by the District for extraordinary education-related expenses related to the project that are not directly funded in state aid formulas, including expenses for the purchase of portable classrooms and the hiring of additional personnel to accommodate a temporary increase in student enrollment attributable to the project.

(c) any other loss of District revenues which are, or may be attributable to the payment by the Applicant to or on behalf any other third party beneficiary.

Section 3.4. CALCULATIONS TO BE MADE BY THIRD PARTY

All calculations under this Amended Agreement shall be made annually by an independent third party (the "Third Party") jointly approved each year by the District and the Applicant. If the Parties cannot agree on the Third Party, then the Third Party shall be selected by the mediator provided in Section 7.9 of this Amended Agreement.

Section 3.5. DATA USED FOR CALCULATIONS

The calculations for payments under this Amended Agreement shall be initially based upon the valuations placed upon the Applicant's Qualified Investment and/or the Applicant's Qualified Property by the Lavaca County Appraisal District in its annual certified tax roll submitted to the District pursuant to Texas Tax Code §26.01 on or about July 25 of each year of this Amended Agreement. Immediately upon receipt of the valuation information by the District, the District shall submit the valuation information to the Third Party selected under Section 3.4. The certified tax roll data shall form the basis of the calculation of any and all amounts due under this Amended Agreement. All other data utilized by the Third Party to make the calculations contemplated by this Amended Agreement shall be based upon the best available current estimates. The data utilized by the Third Party shall be adjusted from time to time by the Third Party to reflect actual amounts, subsequent adjustments by the Lavaca County Appraisal District to the District's certified tax roll or any other changes in student counts, tax collections, or other data.

Section 3.6. DELIVERY OF CALCULATIONS

On or before November 1 of each year for which this Amended Agreement is effective, the Third Party appointed pursuant to Section 3.4 of this Amended Agreement shall forward to the Parties a certification containing the calculations required under Sections 3.2 and/or 3.3 and Article IV, and/or under Section 5.1 of this Amended Agreement in sufficient detail to allow the Parties to understand the manner in which the calculations were made. The Third Party shall simultaneously submit his, her or its invoice for fees for services rendered to the Parties, if any

fees are being claimed. Upon reasonable prior notice, the employees and agents of the Applicant shall have access, at all reasonable times, to the Third Party's offices, personnel, books, records, and correspondence pertaining to the calculation and fee for the purpose of verification. The Third Party shall maintain supporting data consistent with generally accepted accounting practices, and the employees and agents of the Applicant shall have the right to reproduce and retain for purpose of audit, any of these documents. The Third Party shall preserve all documents pertaining to the calculation and fee for a period of five (5) years after payment. The Applicant shall not be liable for any of the Third Party's costs resulting from an audit of the Third Party's books, records, correspondence, or work papers pertaining to the calculations contemplated by this Amended Agreement or the fee paid by the Applicant to the Third Party pursuant to Section 3.7, if such fee is timely paid.

Section 3.7. PAYMENT BY APPLICANT

The Applicant shall pay any amount determined to be due and owing to the District under this Amended Agreement on or before the January 31 next following the tax levy for each year for which this Amended Agreement is effective. By such date, the Applicant shall also pay any amount billed by the Third Party for all calculations under this Amended Agreement under Section 3.6, above, plus any reasonable and necessary legal expenses paid by the District to its attorneys, auditors, or financial consultants for the preparation and filing of any financial reports, disclosures, or tax credit or other reimbursement applications filed with or sent to the State of Texas which are, or may be required under the terms or because of the execution of this Amended Agreement. For no Tax Year during the term of this Amended Agreement shall the Applicant be responsible for the payment of any expenses under this Section 3.7 and Section 3.6, above, in excess of Ten Thousand Dollars ($10,000.00).

Section 3.8. RESOLUTION OF DISPUTES

Pursuant to Sections 3.3(b), 3.4, and 3.6, should the Applicant disagree with the certification containing the calculations, the Applicant may appeal the findings, in writing, to the Third Party within thirty (30) days of receipt of the certification. Within thirty (30) days of receipt of the Applicant's appeal, the Third Party will issue, in writing, a final determination of the certification containing the calculations. Thereafter, the Applicant may appeal the final determination of certification containing the calculations to the District. Any appeal by the Applicant of the final determination of the Third Party may be made, in writing, to the District's Board of Trustees within thirty (30) days of the final determination of certification containing the calculations.

Section 3.9. EFFECT OF PROPERTY VALUE APPEAL OR OTHER ADJUSTMENT

If, at the time the Third Party selected under Section 3.4 makes its calculations under this Amended Agreement, the Applicant has appealed any matter relating to the valuations placed by the County Appraisal District on the Applicant's Qualified Property, and such appeal remains unresolved, the Third Party shall base its calculations upon the values placed upon the Applicant's Qualified Property by the County Appraisal District.

If as a result of an appraisal appeal or for any other reason, the Taxable Value of the Applicant's Qualified Investment and/or the Applicant's Qualified Property is changed, once the determination of the new Taxable Value becomes final, the Parties shall immediately notify the Third Party who shall immediately issue new calculations for the applicable year or years using the new Taxable Value. In the event the new calculations result in a change in any amount paid or payable by the Applicant under this Amended Agreement, the Party from whom the adjustment is payable shall remit such amounts to the other Party within thirty (30) days of the receipt of the new calculations from the Third Party.

Section 3.10. EFFECT OF STATUTORY CHANGES

Notwithstanding any other provision in this Amended Agreement, but subject to the limitations contained in Section 5.1, in the event that, by virtue of statutory changes to the Applicable School Finance Law, administrative interpretations by the Comptroller, Commissioner of Education, or the Texas Education Agency, or for any other reason attributable to statutory change, the District will receive less Maintenance and Operations Revenue, or, if applicable, will be required to increase its payment of funds to the State, because of its participation in this Amended Agreement, the Applicant shall make payments to the District, up to the revenue protection amount limit set forth in Section 5.1, that are necessary to offset any negative impact on the District as a result of its participation in this Amended Agreement. Such calculation shall take into account any adjustments to the amount calculated for the current fiscal year that should be made in order to reflect the actual impact on the District.

ARTICLE IV

SUPPLEMENTAL PAYMENTS

Section 4.1. INTENT OF PARTIES WITH RESPECT TO SUPPLEMENTAL PAYMENTS

In interpreting the provisions of Article IV, the parties agree as follows:

(a) Amounts Exclusive of Indemnity Amounts

In addition to undertaking the responsibility for the payment of all of the amounts set forth under Article III, and as further consideration for the execution of this Amended Agreement by the District, the Applicant shall also be responsible for the Supplemental Payments set forth in this Article IV (the "Supplemental Payments"). The Applicant shall not be responsible to the District or to any other person or persons in any form for the payment or transfer of money or any other thing of value in recognition of, anticipation of, or consideration for this Amended Agreement for limitation on appraised value made pursuant to Chapter 313, Texas Tax Code, unless it is explicitly set forth in this Amended Agreement. It is the express intent of the Parties that the Applicant's obligation to make Supplemental Payments under this Article IV are separate and independent of the obligation of

the Applicant to pay the amounts described in Article III; provided, however, that all payments under Articles III and IV are subject to the limitations contained in Section 5.1, and that all payments under this Article IV are subject to the separate limitations contained in Section 4.4.

(b) Adherence to Statutory Limits on Supplemental Payments

It is the express intent of the Parties that any Supplemental Payments made to or on behalf of the District by the Applicant, under this Article IV, shall not exceed the limit imposed by the provisions of Texas Tax Code 313.027(i), as such limit is allowed or required to be increased by the Legislature in a future year of this Amended Agreement; however, in such event, it shall not exceed the stipulated Supplemental Payment Amount described in Sections 4.2 and 4.3 below.

Section 4.2. STIPULATED SUPPLEMENTAL PAYMENT AMOUNT - SUBJECT TO AGGREGATE LIMIT

During the term of this Amended Agreement, the District shall not be entitled to receive Supplemental Payments that exceed the lesser of:

(a) the Applicant's "Stipulated Supplemental Payment Amount", which is hereby defined as Thirty-Eight and Three-Tenths Percent (38.3%) of the Net Tax Benefit; or,

(b) the Aggregate Limit.

Section 4.3. ANNUAL CALCULATION OF STIPULATED SUPPLEMENTAL PAYMENT AMOUNT

The Parties agree that for each Tax Year during the term of this Agreement, beginning with the third full year (Tax Year 2014), the Stipulated Supplemental Payment Amount, described in Section 4.2 will annually be calculated based upon the then most current estimate of tax savings to the Applicant, which will be made, based upon assumptions of student counts, tax collections, and other applicable data, in accordance with the following formula:

Taxable Value of the Applicant's Qualified Property for such Tax Year had this Agreement not been entered into by the Parties (i.e., the Taxable Value of the Applicant's Qualified Property used for the District's interest and sinking fund tax purposes for such Tax Year, or school taxes due to any other governmental entity, including the State of Texas, for such Tax Year);

Minus,

The Taxable Value of the Applicant's Qualified Property for such Tax Year after giving effect to this Agreement (i.e., the Taxable Value of the Applicant's Qualified Property used for

the District's maintenance and operations tax purposes for such Tax Year, or school taxes due to any other governmental entity, including the State of Texas, for such Tax Year);

Multiplied by,

The District's maintenance and operations tax rate for such Tax Year, or the school tax rate of any other governmental entity, including the State of Texas, for such Tax Year;

Plus,

Any Tax Credit received by the Applicant with respect to such Tax Year;

Minus,

Any amounts previously paid to the District under Article III;

Multiplied by,

The number 0.383;

Minus,

Any amounts previously paid to the District under Sections 4.2 and 4.3 with respect to such Tax Year.

In the event that there are changes in the data upon which the calculations set forth herein are made, the Third Party described in Section 3.4, above, shall adjust the Applicant's Stipulated Supplemental Payment Amount calculation to reflect such changes in the data.

Section 4.4. CALCULATION OF ANNUAL SUPPLEMENTAL PAYMENTS TO THE DISTRICT AND APPLICATION OF AGGREGATE LIMIT

For each Tax Year during the term of this Amended Agreement, beginning with Tax Year three (Tax Year 2014) and continuing thereafter through Tax Year thirteen (Tax Year 2024), the District, or its successor beneficiary should one be designated under Section 4.6, below, shall not be entitled to receive Supplemental Payments, computed under Sections 4.2 and 4.3, above, that exceed the Aggregate Limit.

If, for any Tax Year during the term of this Amended Agreement the payment of the Applicant's Stipulated Supplemental Payment Amount, calculated under sections 4.2 and 4.3, above for such Tax Year, exceeds the Aggregate Limit for that Tax Year, the difference between the Applicant's Stipulated Supplemental Payment Amount so calculated and the Aggregate Limit for such Tax Year, shall be carried forward from year-to-year into subsequent Tax Years during

the term of this Amended Agreement, and to the extent not limited by the Aggregate Limit in any subsequent Tax Year during the term of this Amended Agreement, shall be paid to the District.

Any of the Applicant's Stipulated Supplemental Payment Amount, which cannot be paid to the District prior to the end of Tax Year thirteen (Tax Year 2024), because such payment would exceed the Aggregate Limit, will be deemed to have been cancelled by operation of law, and the Applicant shall have no further obligation with respect thereto.

Section 4.5. PROCEDURES FOR SUPPLEMENTAL PAYMENT CALCULATIONS

(a) All calculations required by this Article IV, including but not limited to: (i) the calculation of the Applicant's Stipulated Supplemental Payment Amount; (ii) the determination of both the Annual Limit and the Aggregate Limit; (iii) the effect, if any, of the Aggregate Limit upon the actual amount of Supplemental Payments eligible to be paid to the District by the Applicant; and, (iv) the carry forward and accumulation of any of the Applicant's Stipulated Supplemental Payment Amounts unpaid by the Applicant due to the Aggregate Limit in previous years, shall be calculated by the Third Party selected pursuant to Section 3.4.

(b) The calculations made by the Third Party shall be made at the same time and on the same schedule as the calculations made pursuant to Section 3.6.

(c) The payment of all amounts due under this Article shall be made at the time set forth in Section 3.7.

Section 4.6. DISTRICT'S OPTION TO DESIGNATE SUCCESSOR BENEFICIARY

At any time during this Amended Agreement, the Board of Trustees may, in its sole discretion, so long as such decision does not result in additional costs to the Applicant under this Amended Agreement, direct that the Applicant's payment under this Article IV be made to the District's educational foundation, or to a similar entity. Such foundation or entity may only use such funds received under this Article IV to support the educational mission of the District and its students. Any designation of such a foundation or entity must be made by recorded vote of the Board of Trustees at a properly posted public meeting of the Board of Trustees. Any such designation will become effective after such public vote and the delivery of notice of said vote to the Applicant in conformance with the provisions of Section 6.1, below. Such designation may be rescinded by the Board of Trustees, by Board action, at any time, and any such rescission will become effective after delivery of notice of such action to the Applicant in conformance with the provisions of Section 8.1.

Any designation of a successor beneficiary under this Section shall not alter the Aggregate Limit on Supplemental Payments described in Section 4.4, above.

ARTICLE V

ANNUAL LIMITATION OF PAYMENTS BY APPLICANT

SECTION 5.1. ANNUAL LIMITATION AFTER FIRST THREE YEARS

Notwithstanding anything contained in this Amended Agreement to the contrary, and with respect to each Tax Year during the term of this Amended Agreement after the 2014 Tax Year, in no event shall (i) the sum of the maintenance and operations ad valorem taxes paid by the Applicant to the District for such Tax Year, plus the sum of all payments otherwise due from the Applicant to the District under Articles III and IV with respect to such Tax Year, exceed (ii) the amount of the maintenance and operations ad valorem taxes that the Applicant would have paid to the District for such Tax Year (determined by using the District's actual maintenance and operations tax rate for such Tax Year) if the Parties had not entered into this Amended Agreement. The calculation and comparison of the amounts described in clauses (i) and (ii) of the preceding sentence shall be included in all calculations made pursuant to Section 3.4 and Section 3.6, and in the event the sum of the amounts described in said clause (i) exceeds the amount described in said clause (ii), then the payments otherwise due from the Applicant to the District under Articles III and IV shall be reduced until such excess is eliminated.

Section 5.2. OPTION TO CANCEL AMENDED AGREEMENT

In the event that any payment otherwise due from the Applicant to the District under Article III and/or Article IV with respect to a Tax Year is subject to reduction in accordance with the provisions of Section 5.1 above, then the Applicant shall have the option to terminate this Amended Agreement. The Applicant may exercise such option to cancel this Amended Agreement by notifying the District of its election in writing not later than the July 31 of the year next following the Tax Year with respect to which a reduction under Section 5.1 is applicable. Any cancellation of this Amended Agreement under the foregoing provisions of this Section 5.2 shall be effective immediately prior to the second Tax Year next following the Tax Year in which the reduction giving rise to the option occurred. In addition to the foregoing, in the event the Applicant determines that it will not commence or complete construction of the Applicant's Qualified Investment, the Applicant shall have the option, during the Qualifying Time Period, to terminate this Amended Agreement by notifying the District in writing of its exercise of such option. Any termination of this Amended Agreement under the immediately preceding sentence shall be effective immediately prior to the beginning of the Tax Year immediately following the Tax Year during which such notification is delivered to the District. Upon any termination this Amended Agreement under this Section 5.2, this Amended Agreement shall terminate and be of no further force or effect; provided, however, that the Parties respective rights and obligations under this Amended Agreement with respect to the Tax Year or Tax Years (as the case may be) through and including the Tax Year during which such notification is delivered to the District, shall not be impaired or modified as a result of such termination and shall survive such termination unless and until satisfied and discharged.

ARTICLE VI

TAX CREDITS

Section 6.1. APPLICANT'S ENTITLEMENT TO TAX CREDITS

The Applicant shall be entitled to Tax Credits from the District under and in accordance with the provisions of Subchapter D of the Act and Comptroller Rules, provided that the Applicant complies with the requirements under such provisions, including the filing of a completed Application under Section 313.103 of the Texas Tax Code and Comptroller Rules.

Section 6.2. DISTRICT'S OBLIGATIONS WITH RESPECT TO TAX CREDITS

The District shall timely comply and shall cause the District's collector of taxes to timely comply with their obligations under Subchapter D of the Act and Comptroller Rules, including, but not limited to, such obligations set forth in Section 313.104 of the Texas Tax Code, and either Comptroller and/or Texas Education Agency Rules.

Section 6.3. COMPENSATION FOR LOSS OF TAX CREDIT PROTECTION REVENUES

If after the Applicant has actually received the benefit of a Tax Credit under Section 6.1, the District does not receive aid from the State pursuant to Texas Education Code §42.2515 or other similar or successor statute with respect to all or any portion of such Tax Credit for reasons other than the District's failure to comply with the requirements for obtaining such aid, then the District shall notify the Applicant in writing thereof and the circumstances surrounding the State's failure to provide such aid to the District. The Applicant shall pay to the District the amount of such Tax Credit for which the District did not receive such aid within thirty (30) calendar days after receipt of such notice, and such payment shall be subject to the same provisions for late payment as are set forth in Section 7.4 and 7.5. If the District receives aid from the State for all or any portion of a Tax Credit with respect to which the Applicant has made a payment to the District under this Section 6.3, then the District shall pay to the Applicant the amount of such aid within thirty (30) calendar days after the District's receipt thereof.

ARTICLE VII

ADDITIONAL OBLIGATIONS OF APPLICANT

Section 7.1. DATA REQUESTS

During the term of this Amended Agreement, and upon the written request of one Party or by the Comptroller (the "Requesting Party"), the other Party shall provide the Requesting Party with all information reasonably necessary for the Requesting Party to determine whether the other Party is in compliance with its obligations, including any employment obligations which may arise under this Amended Agreement. The Applicant shall allow authorized

employees of the District, the Comptroller, and/or the Lavaca County Appraisal District to have access to the Applicant's Qualified Property and/or business records, in accordance with Texas Tax Code §22.07, during the term of this Amended Agreement, in order to inspect the project to determine compliance with the terms hereof. All inspections will be made at a mutually agreeable time after the giving of not less that forty-eight (48) hours prior written notice, and will be conducted in such a manner so as not to unreasonably interfere with either the construction or operation of the Applicant's Qualified Property. All inspections may be accompanied by one or more representatives of the Applicant, and shall be conducted in accordance with the Applicant's safety, security, and operational standards. Notwithstanding the foregoing, nothing contained in this Amended Agreement shall require the Applicant to provide the District, the Comptroller, or the Lavaca County Appraisal District with any technical or business information that is private personnel data, proprietary, a trade secret or confidential in nature or is subject to a confidentiality agreement with any third party.

Section 7.2. REPORTS TO OTHER GOVERNMENTAL AGENCIES

The Applicant shall timely make any and all reports that are or may be required under the provisions of law or administrative regulation, including but not limited to the annual report or certifications that may be required to be submitted by the Applicant to the Comptroller under the provisions of Texas Tax Code §313.032. The Applicant shall forward a copy of all such required reports or certifications to the District contemporaneously with the filing thereof. The obligation to make all such required filings shall be a material obligation under this Amended Agreement.

Section 7.3. APPLICANT'S OBLIGATION TO MAINTAIN VIABLE PRESENCE

By entering into this Amended Agreement, the Applicant warrants that:

(a) it will abide by all of the terms of this Amended Agreement;

(b) it will Maintain Viable Presence in the District through the Final Termination Date of this Amended Agreement, provided however that, notwithstanding anything contained in this Amended Agreement to the contrary, the Applicant shall not be in breach of this Amended Agreement, and shall not be subject to any liability for failure to Maintain Viable Presence to the extent such failure is caused by Force Majeure, provided the Applicant makes commercially reasonable efforts to remedy the cause of such Force Majeure; and,

(c) it will meet the applicable minimum eligibility requirements under Tax Code, Chapter 313 throughout the value limitation and tax-credit settle-up periods.

Section 7.4. CONSEQUENCES OF EARLY TERMINATION OR OTHER BREACH BY APPLICANT

(a) In the event that the Applicant terminates this Amended Agreement without the consent of the District, except as provided in Section 5.2, or in the event that the Applicant or its successor-in-interest fails to comply in any material respect with the terms of this Amended Agreement or to meet any material obligation under this Amended Agreement, after the notice and cure period provided by Section 7.8, then the District shall be entitled to the recapture of all ad valorem tax revenue lost as a result of this Amended Agreement together with the payment of penalty and interest, as calculated in accordance with Section 7.5, on that recaptured ad valorem tax revenue. For purposes of this recapture calculation, the Applicant shall be entitled to a credit for all payments made to the District pursuant to Article III. The Applicant shall also be entitled to a credit for any amounts paid to the District pursuant to Article IV.

(b) Notwithstanding Section 7.4(a), in the event that the District determines that the Applicant has failed to Maintain Viable Presence and provides written notice of termination of this Amended Agreement, then the Applicant shall pay to the District liquidated damages for such failure within thirty (30) days after receipt of such termination notice. The sum of liquidated damages due and payable shall be the sum total of the District ad valorem taxes for all of the Tax Years for which the Tax Limitation was allowed pursuant to this Amended Agreement prior to the year in which the default occurs that otherwise would have been due and payable by the Applicant to the District without the benefit of this Amended Agreement, including penalty and interest, as calculated in accordance with Section 7.5. For purposes of this liquidated damages calculation, the Applicant shall be entitled to a credit for all payments made to the District pursuant to Article III. The Applicant shall also be entitled to a credit for any amounts paid to the District pursuant to Article IV. Upon payment of such liquidated damages, the Applicant's obligations under this Amended Agreement shall be deemed fully satisfied, and such payment shall constitute the District's sole remedy.

Section 7.5. CALCULATION OF PENALTY AND INTEREST

In determining the amount of penalty or interest, or both, due in the event of a breach of this Amended Agreement, the District shall first determine the base amount of recaptured taxes owed less all credits under Section 7.4 for each Tax Year during the term of this Amended Agreement since the Commencement Date. The District shall calculate penalty or interest for each Tax Year during the term of this Amended Agreement since the Commencement Date in accordance with the methodology set forth in Chapter 33 of the Texas Tax Code, as if the base amount calculated for such Tax Year less all credits under Section 7.4 had become due and payable on February 1 of the calendar year following such Tax Year. Penalties on said amounts shall be calculated in accordance with the methodology set forth in Texas Tax Code §33.01(a), or its successor statute. Interest on said amounts shall be calculated in accordance with the methodology set forth in Texas Tax Code §33.01(c), or its successor statute.

Section 7.6 MATERIAL BREACH OF AMENDED AGREEMENT

The Applicant shall be in Material Breach of this Amended Agreement if it commits one or more of the following acts or omissions:

(a) Applicant is determined to have failed to meet its obligations to have made accurate material representations of fact in the submission of its Application as is required by Section 8.13, below.

(b) Applicant fails to Maintain Viable Presence in the District, as required by Section 7.3 of this Amended Agreement, through the Final Termination Date of this Amended Agreement.

(c) Applicant fails to make any payment required under Articles III or IV of this Amended Agreement on or before its due date.

(d) Applicant fails to create and maintain at least the number of New Jobs set forth it committed to create and maintain as set forth on Schedule C, Column C of its Application.

(e) Applicant fails to create and maintain at least the number of New Jobs set forth it committed to create and maintain as set forth on Schedule C, Column E of its Application.

(f) Applicant fails to create and maintain at least Eighty Percent (80%) of all New Jobs as Qualifying Jobs.

(g) Applicant makes any payments to the District or to any other person or persons in any form for the payment or transfer of money or any other thing of value in recognition of, anticipation of, or consideration for this Amended Agreement, in excess of the amounts set forth in Articles III and IV, above. Voluntary donations made by Applicant to the District after the date of execution of this Amended Agreement, and not mandated by this Amended Agreement or made in recognition of, or in consideration for this Amended Agreement are not barred by this provision.

(h) Applicant fails to comply in any material respect with any other term of this Amended Agreement, or the Applicant fails to meet its obligations under the applicable Comptroller's Rules, and under the Act.

Section 7.7 LIMITED STATUTORY CURE OF MATERIAL BREACH

In accordance with the provisions of Texas Tax Code §313.0275, for any full tax year which commences after the project has become operational, the Applicant may cure the Material Breach of this Amended Agreement, described in Sections 7.6(d) and 7.6(e) or 7.6(f), above, without the termination of the remaining term of this Amended Agreement. In order to cure any such non-compliance with Sections 7.6(d) and 7.6(e) or 7.6(f) for such Tax Year, the Applicant

may make the liquidated damages payment required by Texas Tax Code §313.0275(b), in accordance with the provisions of Texas Tax Code §313.0275(c).

Section 7.8. DETERMINATION OF MATERIAL BREACH AND TERMINATION OF AMENDED AGREEMENT

Prior to making a determination under Section 7.4 or Section 7.6 that the Applicant is in Material Breach of this Amended Agreement, such as making a material misrepresentation in the Application, failing to Maintain Viable Presence in the District as required by Section 7.3 of this Amended Agreement, failing to make any payment required under this Amended Agreement when due, or that the Applicant has otherwise committed a Material Breach of this Amended Agreement, the District shall provide the Applicant with a written notice of the facts which it believes have caused the Material Breach of this Amended Agreement, and if cure is possible, the cure proposed by the District. After receipt of the notice, the Applicant shall be given ninety (90) days to present any facts or arguments to the Board of Trustees showing that a Material Breach of this Amended Agreement has not occurred and/or that it has cured or undertaken to cure any such Material Breach.

If the Board of Trustees is not satisfied with such response and/or that such breach has been cured, then the Board of Trustees shall, after reasonable notice to the Applicant, conduct a hearing called and held for the purpose of determining whether such breach has occurred and, if so, whether such breach has been cured. At any such hearing, the Applicant shall have the opportunity, together with their counsel, to be heard before the Board of Trustees. At the hearing, the Board of Trustees shall make findings as to whether or not a Material Breach of this Amended Agreement has occurred, the date such breach occurred, if any, and whether or not any such breach has been cured. In the event that the Board of Trustees determines that such a breach has occurred and has not been cured, it shall also terminate the Amended Agreement and determine the amount of recaptured taxes under Section 7.4 (net of all credits under Section 7.4), and the amount of any penalty and/or interest under Section 7.5 that are owed to the District.

After making its determination regarding any alleged breach, the Board of Trustees shall cause the Applicant to be notified in writing of its determination (a "Determination of Breach and Notice of Contract Termination.").

Section 7.9. DISPUTE RESOLUTION

After receipt of notice of the Board of Trustee's Determination of Breach and Notice of Contract Termination under Section 7.8, the Applicant shall have ninety (90) days in which either to tender payment or evidence of its efforts to cure, or to initiate mediation of the dispute by written notice to the District, in which case the District and the Applicant shall be required to make a good faith effort to resolve, without resort to litigation and within ninety (90) days after the Applicant's receipt of notice of the Board of Trustee's Determination of Material Breach under Section 7.8, such dispute through mediation with a mutually agreeable mediator and at a mutually convenient time and place for the mediation. If the Parties are unable to agree on a mediator, a mediator shall be selected by the senior state district court judge then residing in

Lavaca County, Texas. The Parties agree to sign a document that designates the mediator and the mediation will be governed by the provisions of Chapter 154 of the Texas Civil Practice and Remedies Code and such other rules as the mediator shall prescribe. With respect to such mediation, (i) the District shall bear one-half of such mediator's fees and expenses and the Applicant shall bear one-half of such mediator's fees and expenses, and (ii) otherwise each Party shall bear all of its costs and expenses (including attorneys' fees) incurred in connection with such mediation.

In the event that any mediation is not successful in resolving the dispute or that payment is not received before the expiration of such ninety (90) days, the District shall have the remedies for the collection of the amounts determined under Section 7.8 as are set forth in Texas Tax Code Chapter 33, Subchapters B and C, for the collection of delinquent taxes. In the event that the District successfully prosecutes legal proceedings under this section, the Applicant shall also be responsible for the payment of attorney's fees and a tax lien on the Applicant's Qualified Property and the Applicant's Qualified Investment pursuant to Texas Tax Code §33.07 to the attorneys representing the District pursuant to Texas Tax Code §6.30.

In any event where a dispute between the District and the Applicant under this Amended Agreement cannot be resolved by the Parties, after completing the procedures required above in this Section, either the District or the Applicant may seek a judicial declaration of their respective rights and duties under this Amended Agreement or otherwise, in any judicial proceeding, assert any rights or defenses, or seek any remedy in law or in equity, against the other Party with respect to any claim relating to any breach, default, or nonperformance of any covenant, agreement or undertaking made by a Party pursuant to this Amended Agreement.

Section 7.10. LIMITATION OF OTHER DAMAGES

Notwithstanding anything contained in this Amended Agreement to the contrary, in the event of default or breach of this Amended Agreement by the Applicant, the District's damages for such a default shall under no circumstances exceed the greater of either any amounts calculated under Sections 7.4 and 7.5 above, or the monetary sum of the difference between the payments and credits due and owing to the Applicant at the time of such default and the District taxes that would have been lawfully payable to the District had this Amended Agreement not been executed. In addition, the District's sole right of equitable relief under this Amended Agreement shall be its right to terminate this Amended Agreement.

The Parties further agree that the limitation of damages and remedies set forth in this Section 7.10 shall be the sole and exclusive remedies available to the District, whether at law or under principles of equity.

Section 7.11. BINDING ON SUCCESSORS

In the event of a merger or consolidation of the District with another school district or other governmental authority, this Amended Agreement shall be binding on the successor school district or other governmental authority.

ARTICLE VIII
MISCELLANEOUS PROVISIONS

Section 8.1. INFORMATION AND NOTICES

Unless otherwise expressly provided in this Amended Agreement, all notices required or permitted hereunder shall be in writing and deemed sufficiently given for all purposes hereof if (i) delivered in person, by courier (e.g., by Federal Express) or by registered or certified United States Mail to the Party to be notified, with receipt obtained, or (ii) sent by facsimile transmission, with "answer back" or other "advice of receipt" obtained, in each case to the appropriate address or number as set forth below. Each notice shall be deemed effective on receipt by the addressee as aforesaid; provided that, notice received by facsimile transmission after 5:00 p.m. at the location of the addressee of such notice shall be deemed received on the first business day following the date of such electronic receipt.

Notices to the District shall be addressed to the District's Authorized Representative as follows:

Tom Kelly, Superintendent
YOAKUM INDEPENDENT SCHOOL DISTRICT
102 McKinnon Street
Yoakum, Texas 77995
Fax: (361) 293-6678

or at such other address or to such other facsimile transmission number and to the attention of such other person as the District may designate by written notice to the Applicant.

Notices to the Applicant shall be addressed to:

Curt Tate, Director of Property and Transaction Tax
ENTERPRISE PRODUCTS OPERATING LLC
P.O. Box 4018
Houston, Texas 77210-4018

1100 Louisiana Street
Houston, Texas 77002
Fax: (281-887-7139)

With copies to:

ATTN: RAYMOND P. ALBRECHT, Vice President, Litigation
ENTERPRISE PRODUCTS OPERATING LLC
P.O. Box 4018
Houston, Texas 77210-4018
1100 Louisiana Street

Houston, Texas 77002

And

Timothy E. Young
Ikard Wynne LLP
2801 Via Fortuna, Suite 501
Austin, Texas 78746
Fax: (512) 275-7333

or at such other address or to such other facsimile transmission number and to the attention of such other person as the Applicant may designate by written notice to the District.

Section 8.2. EFFECTIVE DATE, TERMINATION OF AMENDED AGREEMENT

(a) This Amended Agreement shall be and become effective on the date of final approval of this Amended Agreement by the Board of Trustees.

(b) The obligation to Maintain Viable Presence under this Amended Agreement shall remain in full force and effect through the Final Termination Date.

(c) In the event that the Applicant fails to make a Qualified Investment in the amount of Ten Million Dollars ($10,000,000.00), or greater, during the Qualifying Time Period, this Amended Agreement shall become null and void on December 31, 2015.

Section 8.3. AMENDMENTS TO AMENDED AGREEMENT; WAIVERS

This Amended Agreement may not be modified or amended except by an instrument or instruments in writing signed by all of the Parties. Waiver of any term, condition or provision of this Amended Agreement by any Party shall only be effective if in writing and shall not be construed as a waiver of any subsequent breach of, or failure to comply with, the same term, condition or provision, or a waiver of any other term, condition or provision of this Amended Agreement. By official action of the Board of Trustees, this Amended Agreement may be amended to include, in the Applicant's Qualified Investment, additional or replacement the Applicant's Qualified Property not specified in **EXHIBIT 3**, provided that the Applicant reports to the District, the Comptroller, and the Appraisal District, in the same format, style, and presentation as the Application, all relevant investment, value, and employment information that is related to the additional or replacement property. Any amendment of this Amended Agreement adding additional or replacement Qualified Property pursuant to this Section 8.3 shall, (1) require that all property added by amendment be eligible property as defined by Tax Code, §313.024; (2) clearly identify the property, investment, and employment information added by amendment from the property, investment, and employment information in the Amended Agreement; and (3) define minimum eligibility requirements for the recipient of limited value. This Amended Agreement may not be amended to extend the value limitation time period beyond its eight year statutory term.

Section 8.4. ASSIGNMENT

The Applicant may assign this Amended Agreement, or a portion of this Amended Agreement, to an Affiliate or a new owner or lessee of all or a portion of the Applicant's Qualified Property and/or the Applicant's Qualified Investment, provided that the Applicant shall provide written notice of such assignment to the District. Upon such assignment, the Applicant's assignee will be liable to the District for outstanding taxes or other obligations arising under this Amended Agreement. A recipient of limited value under Tax Code, Chapter 313 shall notify immediately the District, the Comptroller, and the Appraisal District in writing of any change in address or other contract information for the owner of the property subject to the limitation agreement for the purposes of Tax Code §313.032. The assignee's or its reporting entity's Texas Taxpayer Identification Number shall be included in the notification.

Section 8.5. MERGER

This Amended Agreement contains all of the terms and conditions of the understanding of the Parties relating to the subject matter hereof. All prior negotiations, discussions, correspondence, and preliminary understandings between the Parties and others relating hereto are superseded by this Amended Agreement.

Section 8.6. MAINTENANCE OF COUNTY APPRAISAL DISTRICT RECORDS

When appraising the Applicant's Qualified Property and the Applicant's Qualified Investment subject to a limitation on Appraised Value under this Amended Agreement, the Chief Appraiser of the Lavaca County Appraisal District shall determine the Market Value thereof and include both such Market Value and the appropriate value thereof under this Amended Agreement in its appraisal records.

Section 8.7. GOVERNING LAW

This Amended Agreement and the transactions contemplated hereby shall be governed by and interpreted in accordance with the laws of the State of Texas without giving effect to principles thereof relating to conflicts of law or rules that would direct the application of the laws of another jurisdiction. Venue in any legal proceeding shall be in Lavaca County, Texas.

Section 8.8. AUTHORITY TO EXECUTE AMENDED AGREEMENT

Each of the Parties represents and warrants that its undersigned representative has been expressly authorized to execute this Amended Agreement for and on behalf of such Party.

Section 8.9. SEVERABILITY

If any term, provision or condition of this Amended Agreement, or any application thereof, is held invalid, illegal or unenforceable in any respect under any Law (as hereinafter

defined), this Amended Agreement shall be reformed to the extent necessary to conform, in each case consistent with the intention of the Parties, to such Law, and to the extent such term, provision or condition cannot be so reformed, then such term, provision or condition (or such invalid, illegal or unenforceable application thereof) shall be deemed deleted from (or prohibited under) this Amended Agreement, as the case may be, and the validity, legality and enforceability of the remaining terms, provisions and conditions contained herein (and any other application such term, provision or condition) shall not in any way be affected or impaired thereby. Upon such determination that any term or other provision is invalid, illegal or incapable of being enforced, the Parties hereto shall negotiate in good faith to modify this Amended Agreement in a mutually acceptable manner so as to effect the original intent of the Parties as closely as possible to the end that the transactions contemplated hereby are fulfilled to the extent possible. As used in this Section 8.9, the term "Law" shall mean any applicable statute, law (including common law), ordinance, regulation, rule, ruling, order, writ, injunction, decree or other official act of or by any federal, state or local government, governmental department, commission, board, bureau, agency, regulatory authority, instrumentality, or judicial or administrative body having jurisdiction over the matter or matters in question.

Section 8.10. PAYMENT OF EXPENSES

Except as otherwise expressly provided in this Amended Agreement, or as covered by the application fee, (i) each of the Parties shall pay its own costs and expenses relating to this Amended Agreement, including, but not limited to, its costs and expenses of the negotiations leading up to this Amended Agreement, and of its performance and compliance with this Amended Agreement, and (ii) in the event of a dispute between the Parties in connection with this Amended Agreement, the prevailing Party in the resolution of any such dispute, whether by litigation or otherwise, shall be entitled to full recovery of all attorneys' fees (including a reasonable hourly fee for in-house legal counsel), costs and expenses incurred in connection therewith, including costs of court, from the non-prevailing Party.

Section 8.11. INTERPRETATION

When a reference is made in this Amended Agreement to a Section, Article or Exhibit, such reference shall be to a Section or Article of, or Exhibit to, this Amended Agreement unless otherwise indicated. The headings contained in this Amended Agreement are for reference purposes only and shall not affect in any way the meaning or interpretation of this Amended Agreement. The words "include," "includes" and "including" when used in this Amended Agreement shall be deemed in such case to be followed by the phrase "but not limited to" words used in this Amended Agreement, regardless of the number or gender specifically used, shall be deemed and construed to include any other number, singular or plural, and any other gender, masculine, feminine or neuter, as the context shall require. This Amended Agreement is the joint product of the Parties and each provision of this Amended Agreement has been subject to the mutual consultation, negotiation and agreement of each Party and shall not be construed for or against any Party.

Section 8.12. EXECUTION OF COUNTERPARTS

This Amended Agreement may be executed in multiple counterparts, each of which shall be deemed an original, and all of which, taken together, shall constitute but one and the same instrument, which may be sufficiently evidenced by one counterpart.

Section 8.13. ACCURACY OF REPRESENTATIONS CONTAINED IN APPLICATION

The Parties acknowledge that this Amended Agreement has been negotiated, and is being executed, in reliance upon the information contained in the Application. The Applicant warrants that all material representation, information, and facts contained in the Application are true and correct. The parties further agree that the Application and all the attachments thereto are included by reference into this Amended Agreement as if set forth herein in full.

In the event that the Board of Trustees, after completing the procedures required by Sections 7.8 and 7.9 of this Amended Agreement, makes a written determination that the Application was either incomplete or inaccurate as to any material representation, information, or fact, this Amended Agreement shall be invalid and void except for the enforcement of the provisions required by 34. Texas Administrative Code §9.1053(f)(2)(K).

Section 8.14. PUBLICATION OF DOCUMENTS

The Parties acknowledge that the District is required to publish the Application and its required schedules, or any amendment thereto; all economic analyses of the proposed project submitted to the District; the approved and executed copy of this Amended Agreement or any amendment

thereto; and each application requesting Tax Credits under Texas Tax Code §313.103, as follows:

a. Within seven days of such document, the District shall submit a copy to the Comptroller for publication on the Comptroller's Internet website.

b. The District shall provide on its website a link to the location of those documents posted on the Comptroller's website.

c. This Section 8.14 does not require the publication of information that is confidential under Texas Tax Code §313.028.

IN WITNESS WHEREOF, this Amended Agreement has been executed by the Parties in multiple originals on this 9 day of ~~June~~ July, 2012, effective, however, as of the 16th day of December, 2011.

ENTERPRISE HYDROCARBONS L.P.
a Delaware limited partnership
By: Enterprise Products Operating, LLC, a Texas limited liability company
Its General Partner
By: Enterprise Products OLPGP, Inc., a Delaware corporation
Its Sole Manager

By: _____
~~THOMAS M. ZUZIM~~ James A. Cisarik
Senior Vice President

YOAKUM INDEPENDENT SCHOOL DISTRICT

By:: _____
~~GARY COLMAN~~ GLEN KUSAK
~~President~~ V.P.
Board of Trustees

Attest:

By: _____
~~TERRY BOENING~~ John C. Bruden
Assistant Secretary
Board of Trustees

EXHIBIT 1

DESCRIPTION OF QUALIFIED REINVESTMENT ZONE

The *Enterprise Products Operating, LLC Reinvestment Zone* was originally created on February 14, 2011 by action of the Lavaca County Commissioners Court. A map of the *Enterprise Products Operating, LLC Reinvestment Zone* is attached, below to this **EXHIBIT 1**.

As a result of the action of the Lavaca County Commissioners Court, the *Enterprise Products Operating, LLC Reinvestment Zone* includes real property within Lavaca County, Texas, more specifically described by the metes and bounds description chart also attached to this **EXHIBIT 1**.

Exhibit 1

Project- Land Legal Description (Attachment A)

DESCRIPTION FOR TWO TRACTS TOTALING 97.60 ACRES OF LAND LOCATED IN THE BENJAMIN WHITSON LEAGUE, ABSTRACT NO. 490, IN LAVACA COUNTY, TEXAS, AND BEING ALL OF THE REMAINDER OF A CALLED 104.845 ACRE TRACT OF LAND, IN AN AFFIDAVIT OF HEIRSHIP TO JANICE KUBRICHT, RECORDED IN VOLUME 412, PAGE 105, OFFICIAL RECORDS LAVACA COUNTY, TEXAS, AS DESCRIBED IN THE DEED TO MILVERA KUBRICHT, RECORDED IN VOLUME 293, PAGE 293, DEED RECORDS LAVACA COUNTY, TEXAS, SAID TRACTS BEING MORE PARTICULARLY DESCRIBED BY METES AND BOUNDS AS FOLLOWS:

TRACT 1: 88.14 ACRES

BEGINNING at a 1-1/4-inch iron pipe found, being at the east corner of said remainder of 104.845 acre tract, being on the southwest line of County Road 394 (variable width-right-of-way), being at the north corner of a called 100 acre tract of land, called Tract 1, in the deed to Anthony Wayne Guettner and Joan Carol Tyler, recorded in Volume 23, Page 164, Official Records Lavaca County, Texas, described in Volume 144, Page 31, Deed Records Lavaca County, Texas, and being at the east corner and the **POINT OF BEGINNING** of the tract described herein, having grid coordinates of N=13,677,218.59, E=2,571,791.20;

THENCE with the common line of said remainder of 104.845 acre tract and said Tract 1, leaving the southwest line of said County Road 394, the following two (2) courses and distances:

1. S 43° 28' 23" W, a distance of 1,630.92 feet to a 1-inch iron pipe found, being at an interior angle corner in the southeast line of said 104.845 acre tract, and being at the west corner of said Tract 1, and
2. S 46° 38' 28" E, a distance of 1,005.97 feet to a 2-inch iron pipe found, being at an exterior angle corner in the southeast line of said remainder of 104.845 acre tract, being on the southwest line of said Tract 1, and being the north line of the remainder of a called 105 acre tract of land, described in the deed to J. M. Matusek and wife, Georgia Mae Matusek, recorded in Volume 170, Page 231, Deed Records Lavaca County, Texas;

THENCE with the common line of said remainder of 104.845 acre tract and said remainder of 105 acre tract, S 43° 06' 32" W, a distance of 1,042.03 feet to a 1/2-inch iron rod with a plastic cap stamped "S.A.M. Inc." set, being at the south corner of said remainder of 104.845 acre tract, being on the northwest line of said remainder of 105 acre tract, and being at the east corner of a remainder of a called 94.345 acre tract of land, described in the deed to Georgia Matusek, recorded in Volume 293, Page 290, Deed Records Lavaca County, Texas, from which a 3" by 3" concrete square found for reference bears, N 88° 43' 05" E, a distance of 1.44 feet;

THENCE with the common line of said remainder of 104.845 acre tract and said remainder of 94.345 acre tract, N 46° 21' 28" W, a distance of 2,247.98 feet to a 1/2-inch iron rod with a plastic cap stamped "S.A.M. Inc." set, being at the north corner of the remainder said 94.345 acre tract, being on the southeast line of United States Highway 77 (120 foot right-of-way), and being at the west corner of the tract described herein, from which a leaning 3" x 3" concrete square found for reference bears, S 58° 52' 00" W, a distance of 2.42 feet;

THENCE N 51° 25' 37" E, a distance of 2,672.88 feet to a 1/2-inch iron rod with a plastic cap stamped "S.A.M. Inc." set, being on the northeast line of said remainder of 104.845 acre tract, being on the southeast line of said U.S. 77, being on the southwest line of said County Road 394, and being at the north corner of the tract described herein;

THENCE, leaving the southeast line of said U.S. 77, with the common line of said remainder of 104.845 acre tract and said County Road 394, S 47° 39' 37" E, a distance of 865.69 feet to the **POINT OF BEGINNING**, containing 88.14 acres of land, more or less, and being all of the southerly remnant of said remainder of 104.845 acre tract of land.

TRACT 2: 9.46 ACRES

BEGINNING at a 1/2-inch iron rod with a plastic cap stamped "S.A.M. Inc." set, being on the northeast line of said remainder of 104.845 acre tract, being on the southwest line of County Road 316 (variable width right-of-way), being on the northwest line of a called 1.09 acre tract of land to the State of Texas, recorded in Volume 196, Page 282, Deed Records Lavaca County, Texas, and being at the east corner and the **POINT OF BEGINNING** of the tract described herein, having grid coordinates of N=13,677,882.01, E=2,571,059.62, from which a disturbed 1/2-inch iron rod found for reference bears, N 85° 10' 02" W, a distance of 6.79 feet;

THENCE with the northwest right-of-way line of U.S. 77, leaving the southwest line of said County Road 316, S 51° 25' 37" W, a distance of 2,488.77 feet to a 1/2-inch iron rod with a plastic cap stamped "S.A.M. Inc." set, being at the intersection of the northwest line of said remainder of 104.845 acre tract with the northwest line of said U.S. 77, being at an exterior corner in the southeast line of the remainder of a called 100 acre tract of land, to Ernest J. Miller, Jr. and wife, Dorothy Jean Miller, recorded in Volume 44, Page 856, Official Records Lavaca County, Texas, described in Volume 139, Page 205, Deed Records Lavaca County, Texas, and being at the south corner of the tract described herein, from which a broken TxDOT Type I concrete monument found for reference bears, N 49° 42' 23" E, a distance of 29.27 feet;

THENCE leaving the northwest line of said U.S. 77, with the common line of said remainder of 104.845 acre tract and said remainder of 100 acre tract, N 43° 37' 38" E, a distance of 108.81 feet to a 1/2-inch iron rod with a plastic cap stamped "S.A.M. Inc." set, being at an exterior corner in the northwest line of said remainder of 104.845 acre tract, being at the east corner of said remainder of 100 acre tract, being at the south corner of the remainder of a called 209.03 acre tract of land, described in the deed to Berney A. Brzozowski and wife, Evelyn J. Brzozowski, recorded in Volume 352, page 652, Deed Records Lavaca County, Texas, and being at an exterior corner in the northwest line of the tract described herein, from which a 1-inch iron pipe found for reference bears S 82° 56' 10" W, a distance of 0.86 feet;

THENCE with the common line of the remainder of said 104.845 acre tract and said remainder of 209.03 acre tract, the following two (2) courses and distances:

1. N 43° 39' 28" E, a distance of 1,444.46 feet to a 5/8-inch iron rod found, and

2. N 43° 51' 43" E, a distance of 905.00 feet to a 1/2-inch iron rod with a plastic cap stamped "S.A.M. Inc." set, being at the north corner of said remainder of 104.845 acre tract, being at the east corner of said remainder of 209.03 acre tract, being on the southwest line of said County Road 316, and being at the north corner of the tract described herein;

THENCE with the common line of said remainder of 104.845 acre tract and said County Road 316, S 47° 39' 37" E, a distance of 333.36 feet to the **POINT OF BEGINNING**, containing 9.46 acres of land, more or less, and being all of the northerly remnant of said remainder of 104.845 acre tract.

TRACT 1: 88.14 ACRES
TRACT 2: 9.46 ACRES
TOTAL AREA: 97.60 ACRES

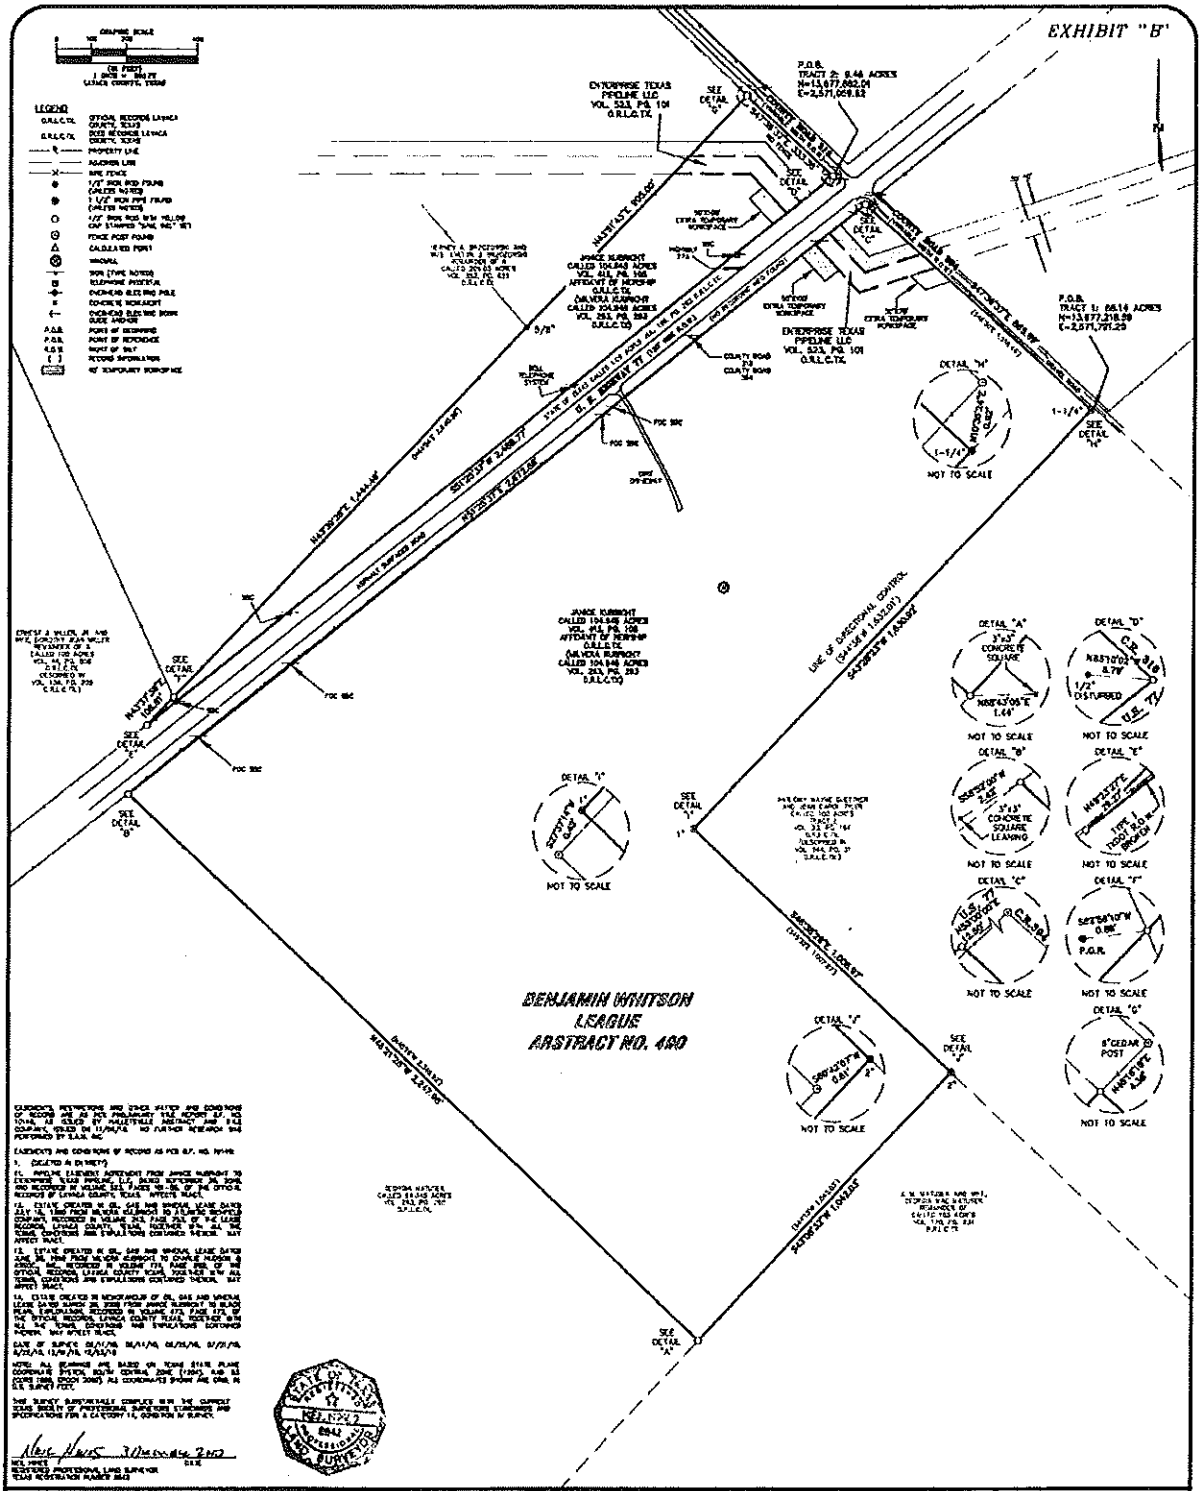

PROJECT:	LOG ENTERPRISE_TEXAS_PIPELINE_LLC
JOB NUMBER:	30099
DATE:	12/03/10
SCALE:	1"=200'
SURVEYOR:	N.HINES
TECHNICIAN:	W.C.DICKSON,SR
DRAWING:	TX-LC-0014.00000_YOAKUM-TITLE-REV2.DWG
FIELDNOTES:	WORD:FN7094
PARTYCHIEF:	M.M./S.L./J.R.
FIELDBOOKS:	6958/6957/6970/6992

SAM INC.
SURVEYING-MAPPING-SUPPORT-ENGINEERING
4801 SOUTHWEST PARKWAY
PARKWAY TWO, SUITE 100
AUSTIN, TEXAS 78735
(512) 447-0575
FAX: (512) 326-3029
EMAIL: SAM@SAMINC.BIZ

BEING ALL OF THE REMAINDER OF A CALLED 104.845 ACRE TRACT OF LAND IN THE BENJAMIN WHITSON LEAGUE, ABSTRACT NO. 490, IN LAVACA COUNTY, TEXAS

SHEET 1 OF 1-SHEETS

DWG. NO. DWG

DATE

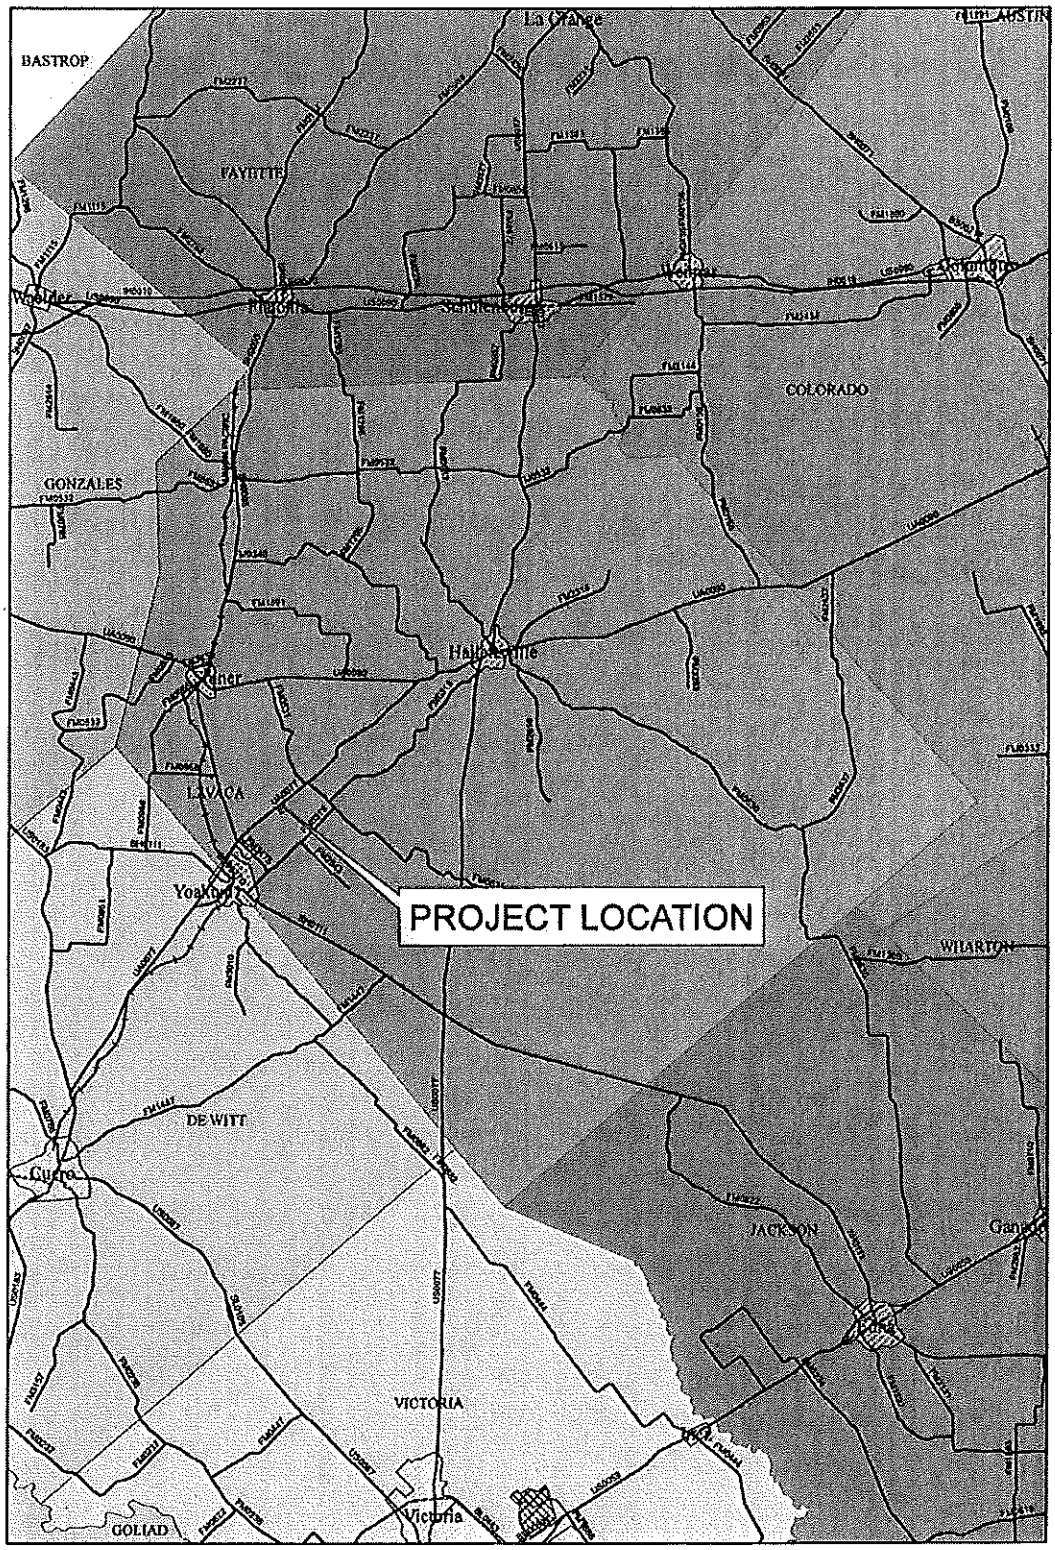

VICINITY MAP
LAVACA COUNTY

Hatch Mott MacDonald

ABSOLUTE SCALE: 1:420,000
REFERENCE SCALE: 1" = 35,000'

EXHIBIT 2

LOCATION OF QUALIFIED INVESTMENT/QUALIFIED PROPERTY

All Qualified Property owned by Applicant and located within the boundaries of both the Yoakum Independent School District and the *Enterprise Products Operating, LLC Reinvestment Zone* will be included in and subject to this Amended Agreement. Specifically, all Qualified Property of Applicant located within the boundaries on the map and/or chart attached to **EXHIBIT 1** is included.

EXHIBIT 3

DESCRIPTION OF THE APPLICANT'S QUALIFIED INVESTMENT/QUALIFIED PROPERTY

The proposed project will consist of Train Numbers 1, 2, & 3 of a new gas processing plant designed to process, in the aggregate, 900mmscf/d of gas at design inlet conditions of 1050 psig and 70°F. It will operate in both the Ethane recovery (90.7% ethane recovery) and Ethane rejection (11.5% Ethane recovery) Modes. The plant will be designed to produce Y-grade NGL Product at 1,300 psig and residue gas up to 1,000 psig. The plant will consist of the following main processing units and utility systems:

- Inlet Facilities
- Dehydration
- Regeneration
- 1 NGL Recovery Train
- NGL Product Delivery Facilities
- Residue Recompression & Cooling
- Waste Heat Recovery
- Heat Medium
- Fuel Gas
- Methanol Injection
- Drains & Flare
- Instrument & Utility Air
- Potable & Utility Water
- Emergency Generator

The facility will also include parking, road and other site improvements, as well as all Applicant owned equipment necessary to provide the facility with electrical, water and wastewater services, telecommunications and data processing services as necessary for plant operations. The facility will also require personal property. All of the property for which the Applicant is seeking a limitation on appraised value will be owned by the Applicant or a valid assignee pursuant to this Amended Agreement.